


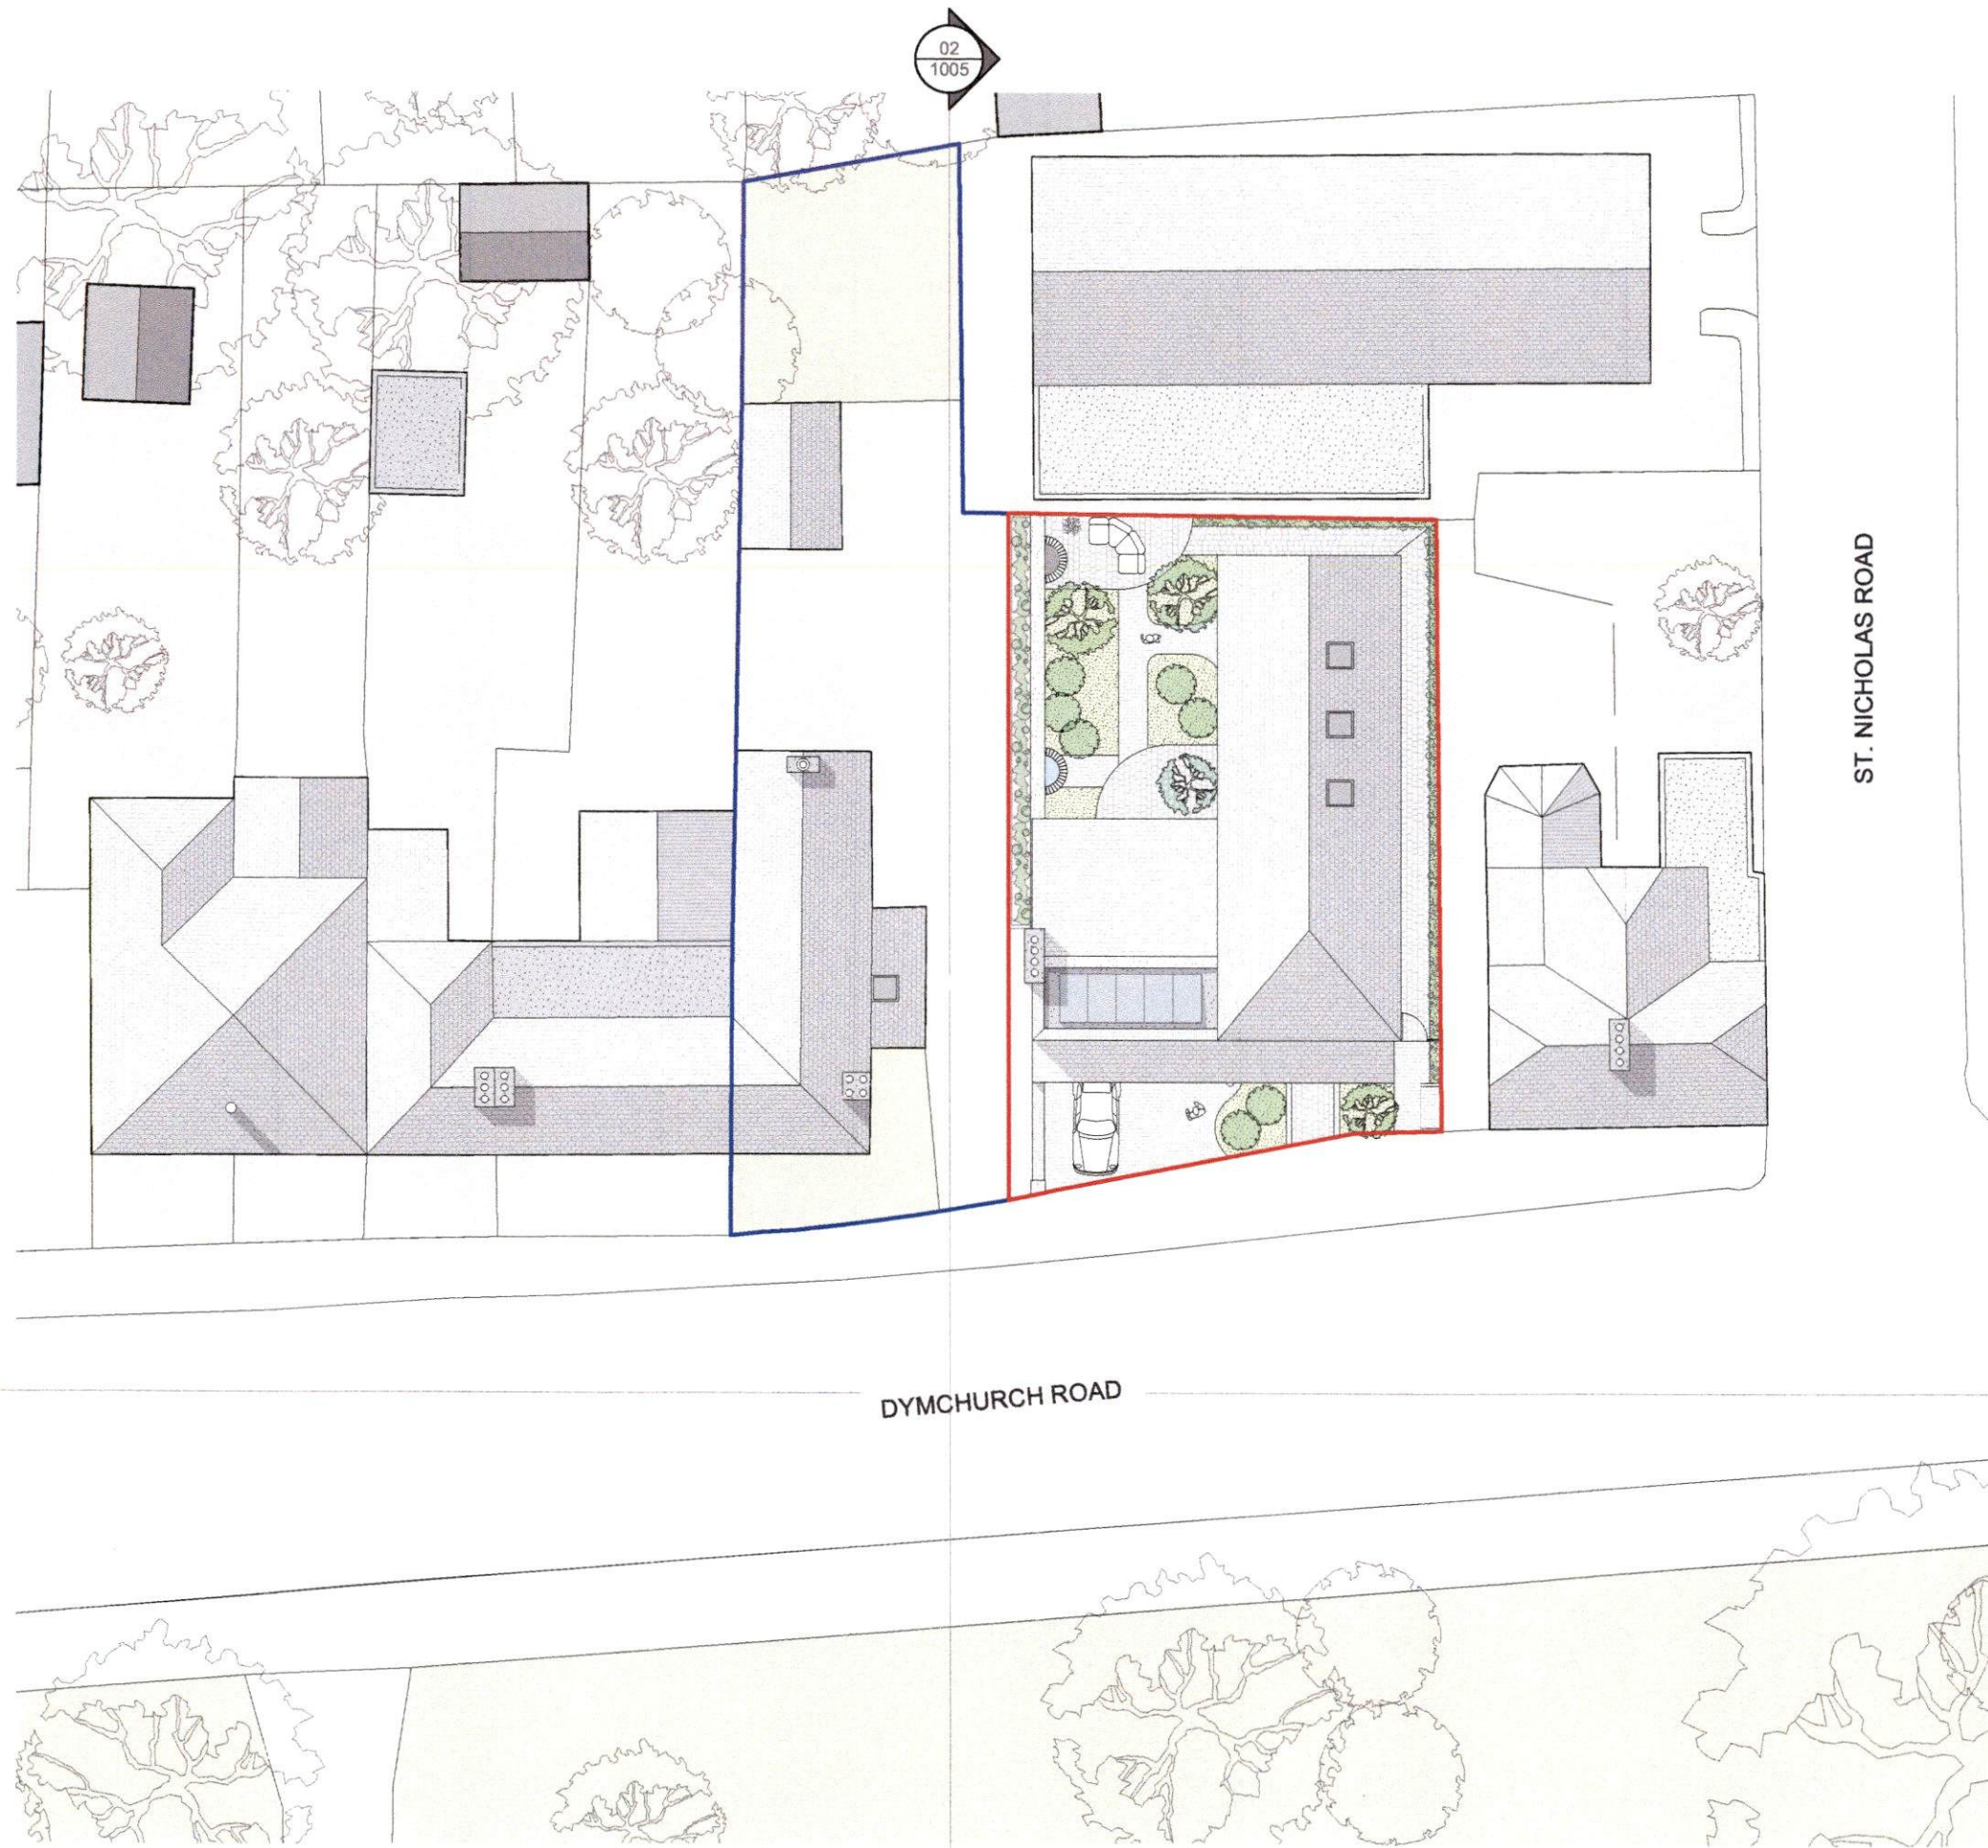

General notes
1. Do not scale drawings. Dimensions govern.
2. All dimensions are in millimeters unless noted otherwise.
3. This drawing is based on dimensional survey information provided by others.
4. All dimensions shall be verified on site before proceeding with work.

06/2025

Specific notes



— - Ownership Boundary
— - Site Boundary

1 31/07/2025 Planning Issue. MM
Rev. Date Reason for Issue

Key



0 2 4 6 8 M

Title
Proposed
Site Plan

Project
61A Dymchurch Road, Bill & Jean's Cottage

First issued	@A3	@A1	Status
06/07/25	1:200	1:100	P

Drawing no.	Rev.
2501_SWD_RF_D_A_1000	_1