


General notes
1. Do not scale drawings. Dimensions govern.
2. All dimensions are in millimeters unless noted otherwise.
3. This drawing is based on dimensional survey information provided by others.
4. All dimensions shall be verified on site before proceeding with work.

1 9 AUG 2025

Specific notes

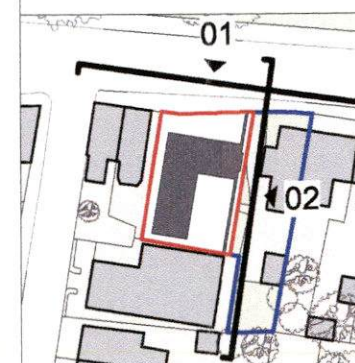


— Ownership Boundary
— Site Boundary



53 Dymchurch Road 55 Dymchurch Road 57 Dymchurch Road. 'Tull's Cottage' 59 Dymchurch Road. 'Stone Cottage' 61 Dymchurch Road. 'Baxleigh Cottage' 61A Dymchurch Road. 'Bill & Jean's Cottage' 63 Dymchurch Road. 'Rock Cottage' 65 Dymchurch Road. 'Rock Cottage' St. Nicholas Road

01 Proposed North Elevation (Street)
Scale: 1:200

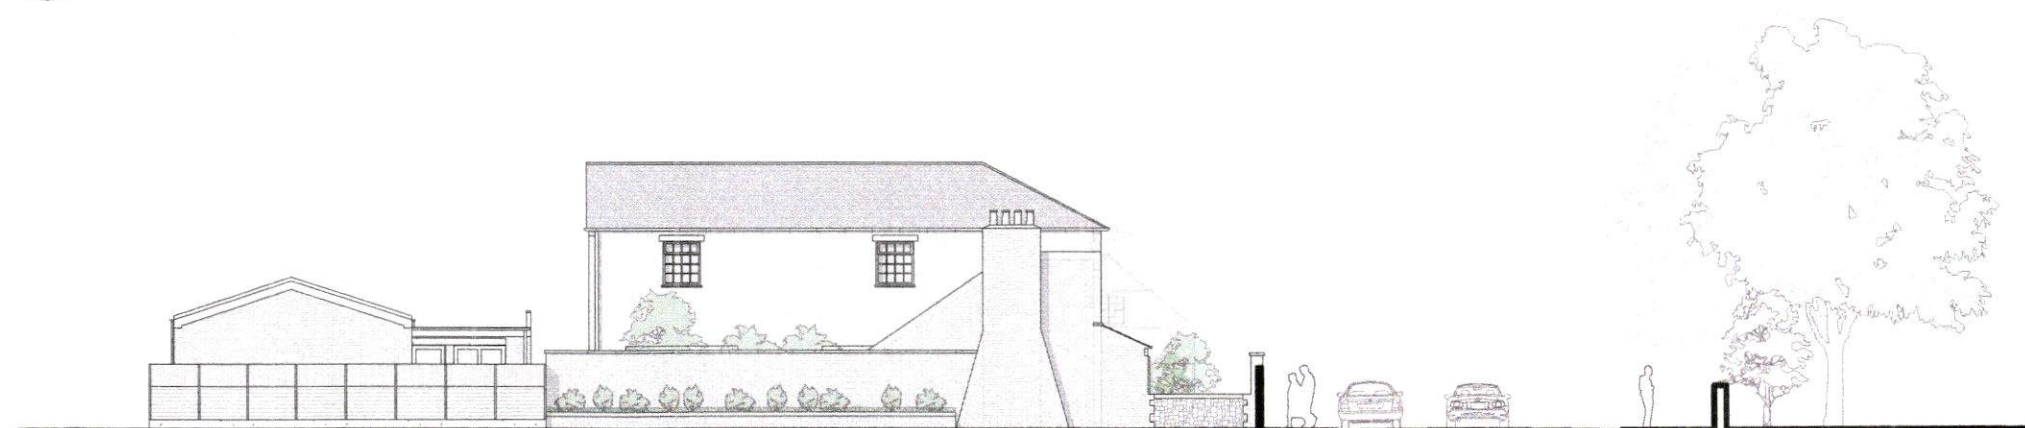

21 St. Nicholas Road 61A Dymchurch Road. 'Bill & Jean's Cottage' Dymchurch Road Royal Military Canal

02 Proposed East Elevation
Scale: 1:200

1 31/07/2025 Planning Issue. MM
Rev. Date Reason for Issue

Key

0 2 4 6 8 M

Title
Proposed
North & East Elevations

Project
61A Dymchurch Road, Bill & Jean's Cottage

First issued 06/07/25	@A3 1:200	@A1 1:100	Status P
--------------------------	--------------	--------------	-------------

Drawing no. 2501_SWD_XX_D_A_1005	Rev. _1
-------------------------------------	------------