
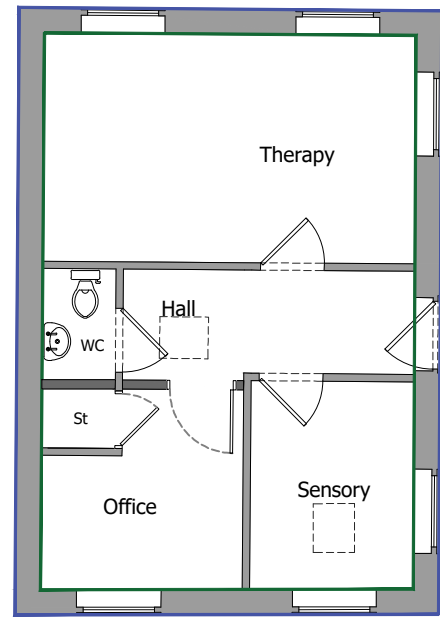
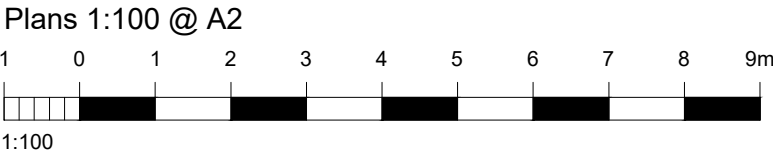


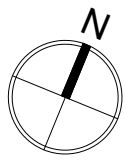


OUTBUILDING

GIA: 36.2 sqm

GEA: 44.8 sqm

GROUND
floor plan

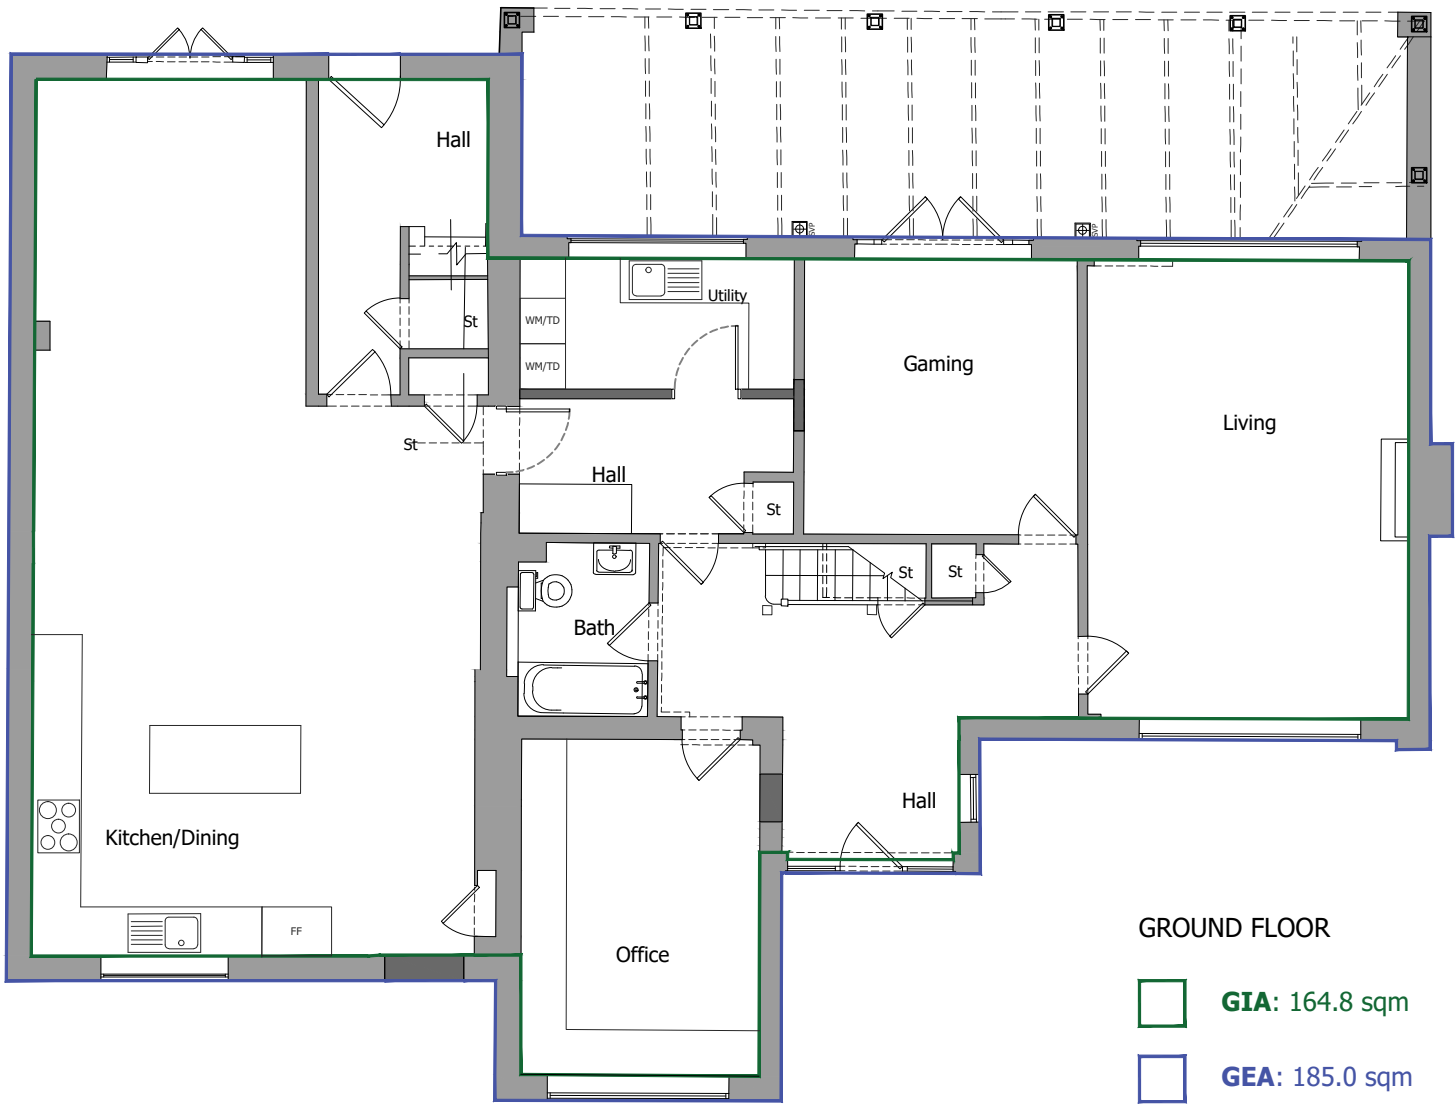


GROUND FLOOR

GIA: 164.8 sqm

GEA: 185.0 sqm

GROUND
floor plan

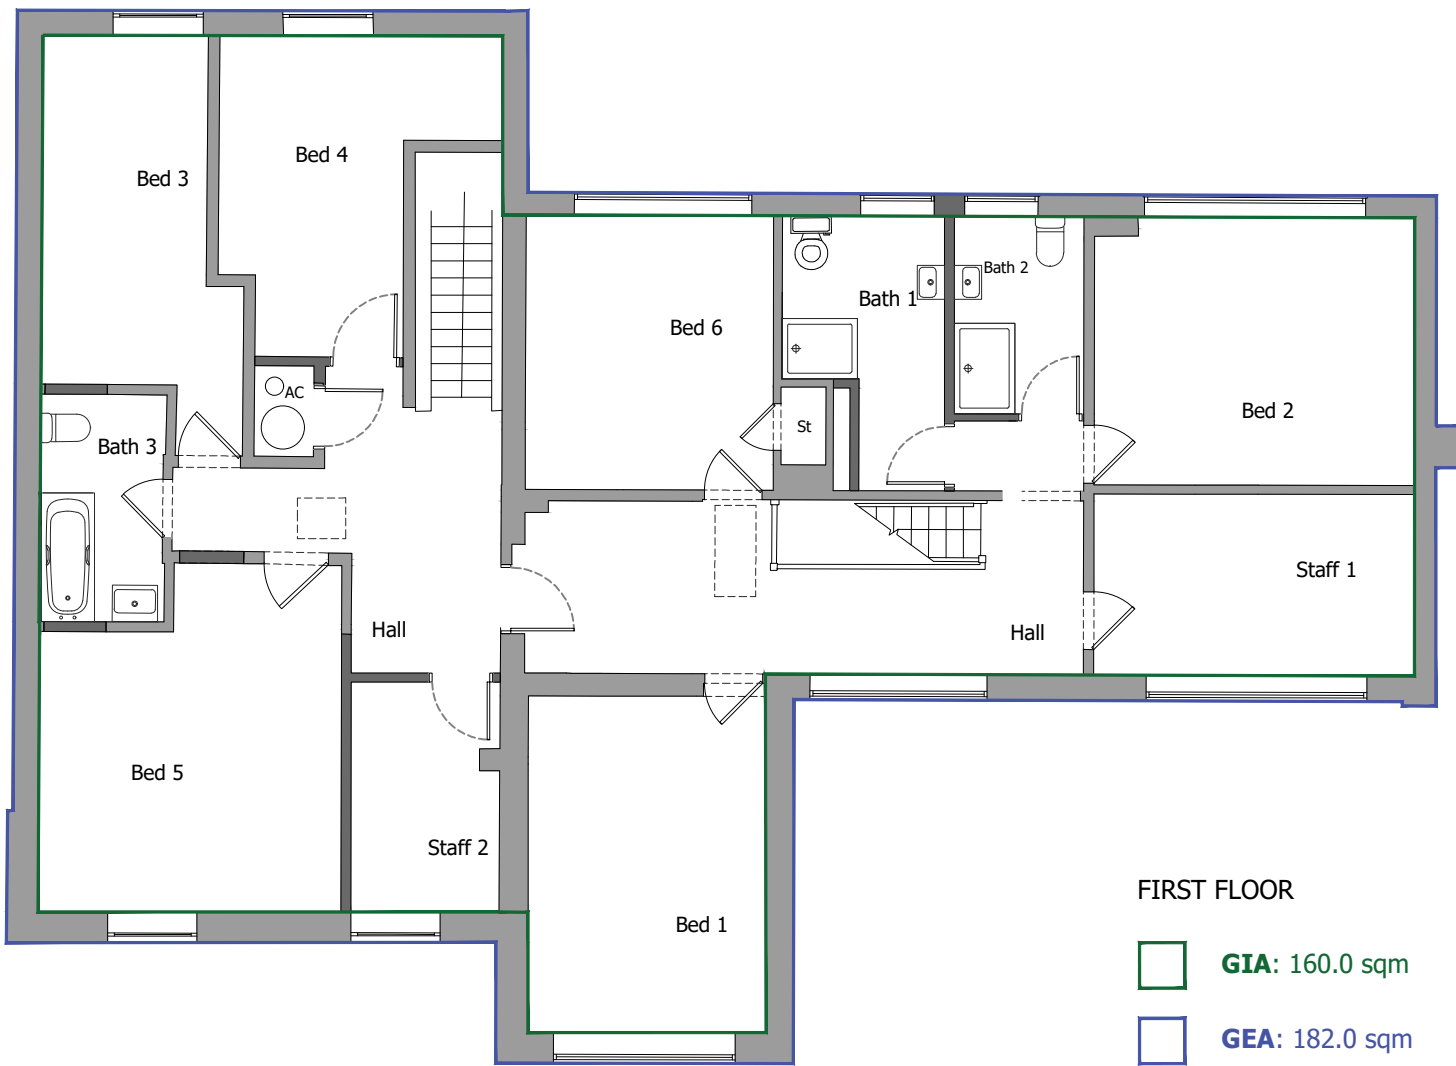

Main House GIA:
324.8 sqm

Main House GEA:
367.0 sqm

FIRST FLOOR

GIA: 160.0 sqm

GEA: 182.0 sqm

FIRST
floor plan

- Notes
1. This drawing is the copyright of MH Architects Ltd
 2. Do not scale this drawing except for Local Authority planning purposes
 3. All dimensions must be checked on site by the contractor prior to commencement of the works.



Client Approval					
X	A - Approved				
X	B - Approved with comments				
X	C - Do not use				
Rev.	Revision Note/Purpose of Issue	Drw By	Date	Chk By	Date
P01	ISSUED FOR PLANNING	JL	28/07/25	HJG	28/07/25

Client	Nine Points Property				
Job title	Cranmore Church Road, New Romney Children's Home				
Drawing title	Proposed Plans Ground & First Floor				

Drawn JL		Date JUL 25		Checked HJG		Date JUL 25		Scale at A2 1:100	
Job No.	Pro.	Org.	Zone	Level	Type	Role	No.	Rev.	
23-022	CRA	MHA	XX	ZZ	DR	A	0202	P01	
Purpose of Issue									

PLANNING

Ground Floor Bicentennial Building
Southern Gate Chichester
West Sussex PO19 8EZ

t. 01243 774748
e. admin@mharchitects.co.uk
www.mharchitects.co.uk

Limited Company
Registered in England No.1994233

