
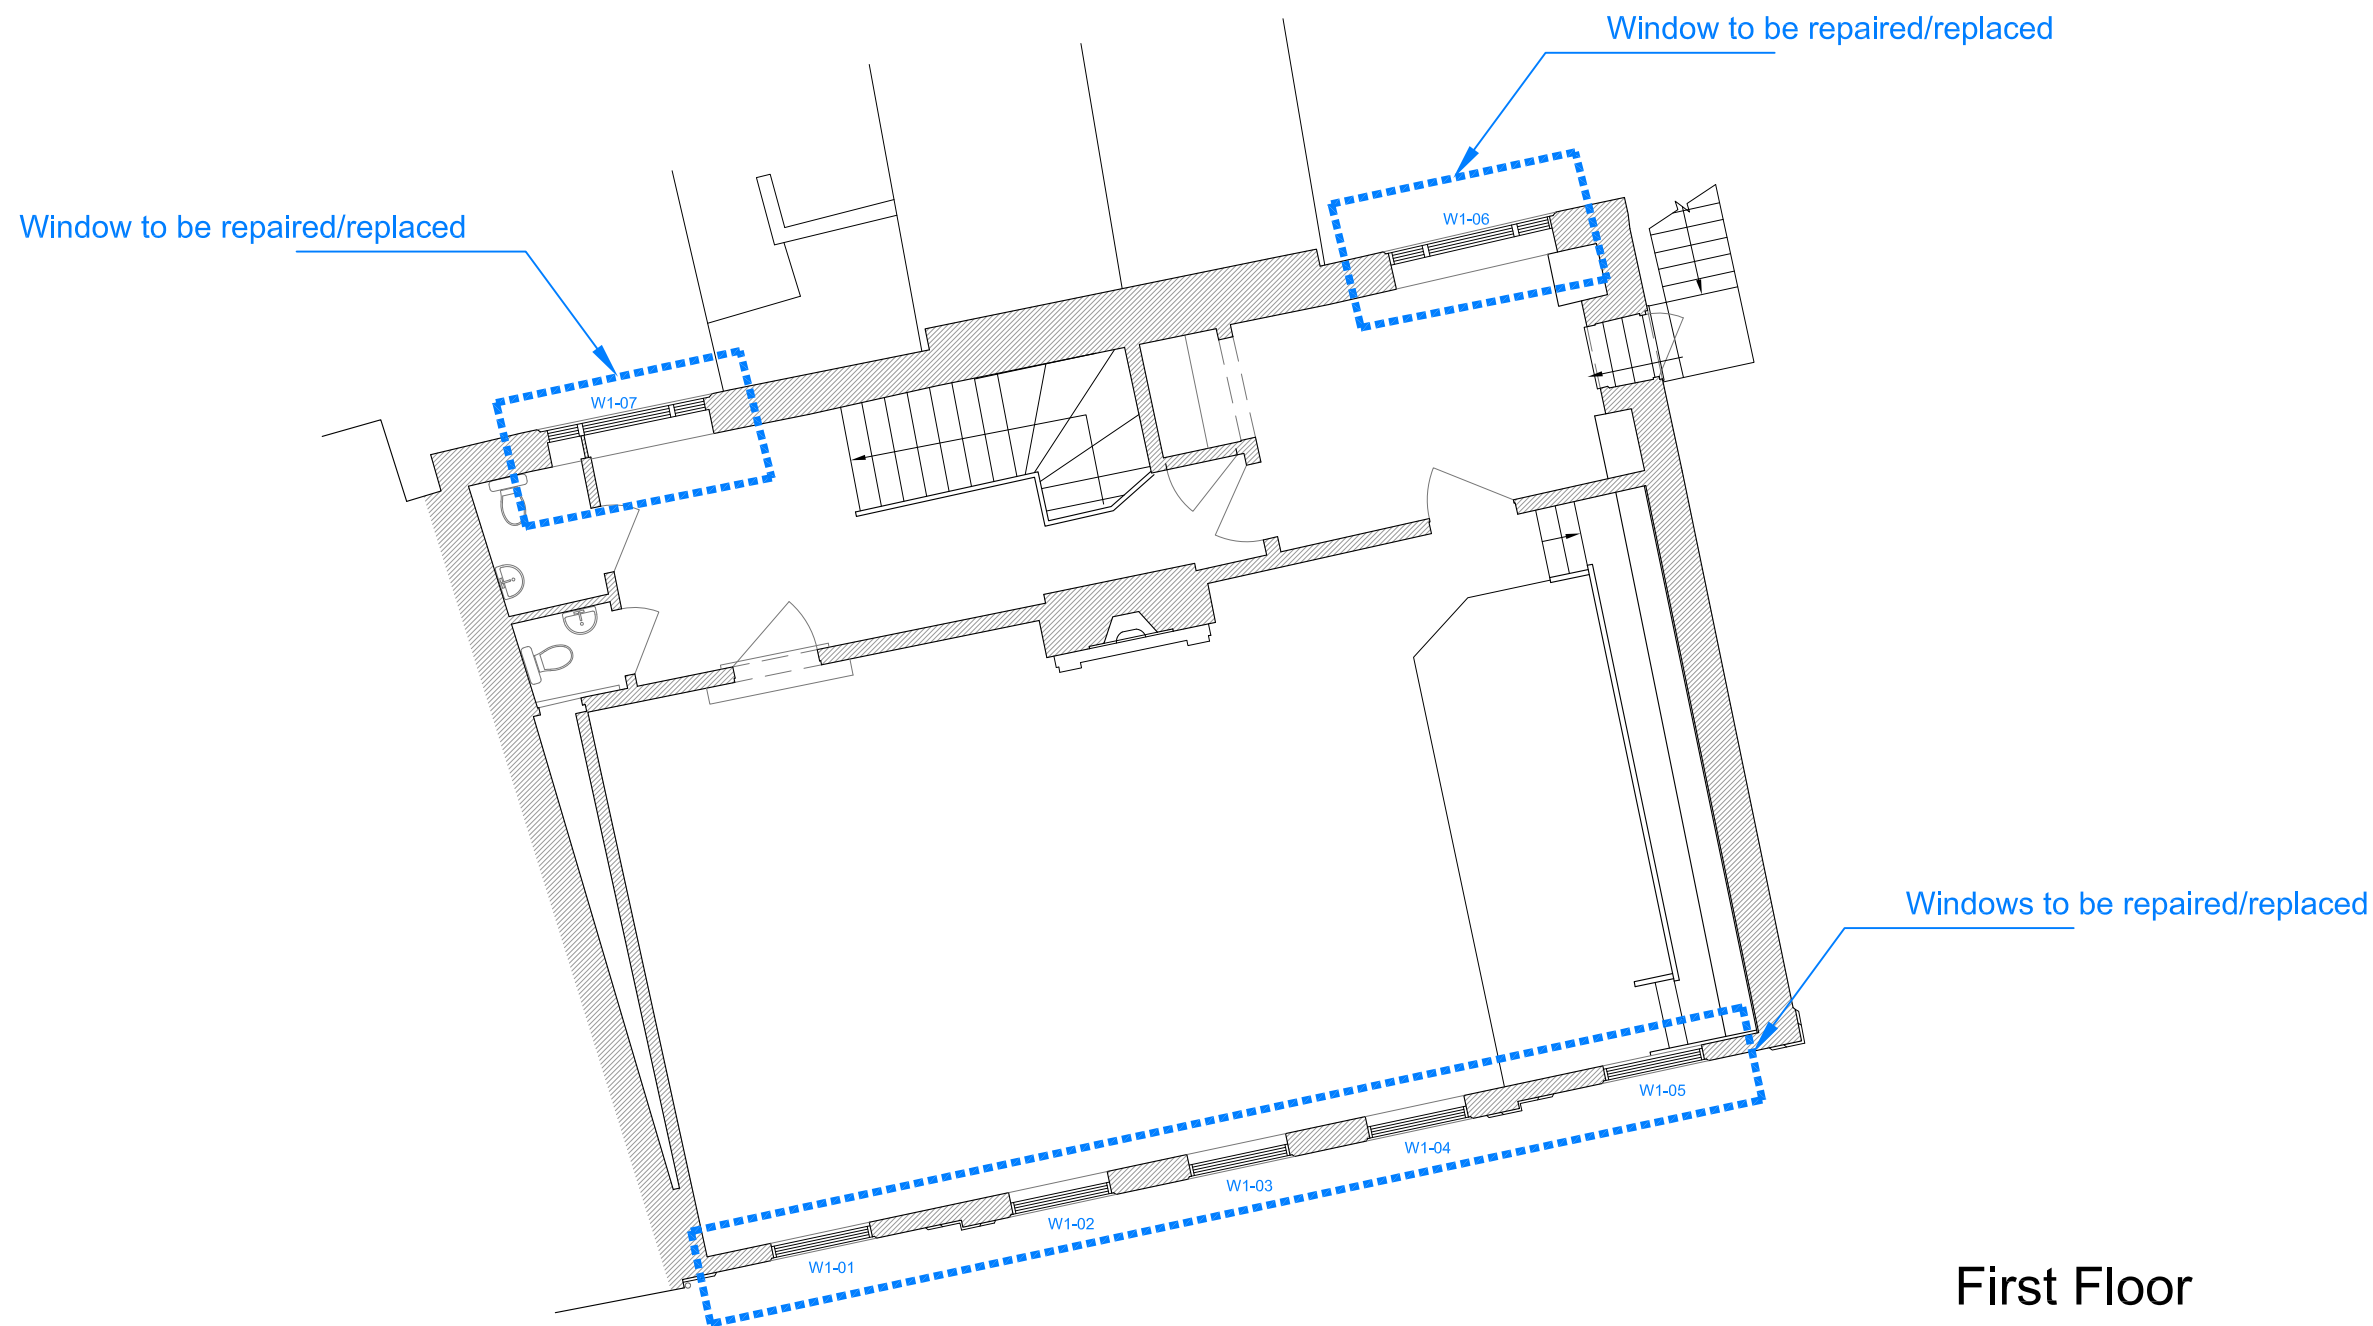
 


First Floor

 Existing Wall

 

**BillKainArchitects**

CLIENT Hythe Town Hall

PROJECT Hythe Town Hall

TITLE Proposed First Floor Plan

SCALE 1:100@A3 DATE 10-07-25

DWG NO 2427 01 101