




PLANNING APPLICATION

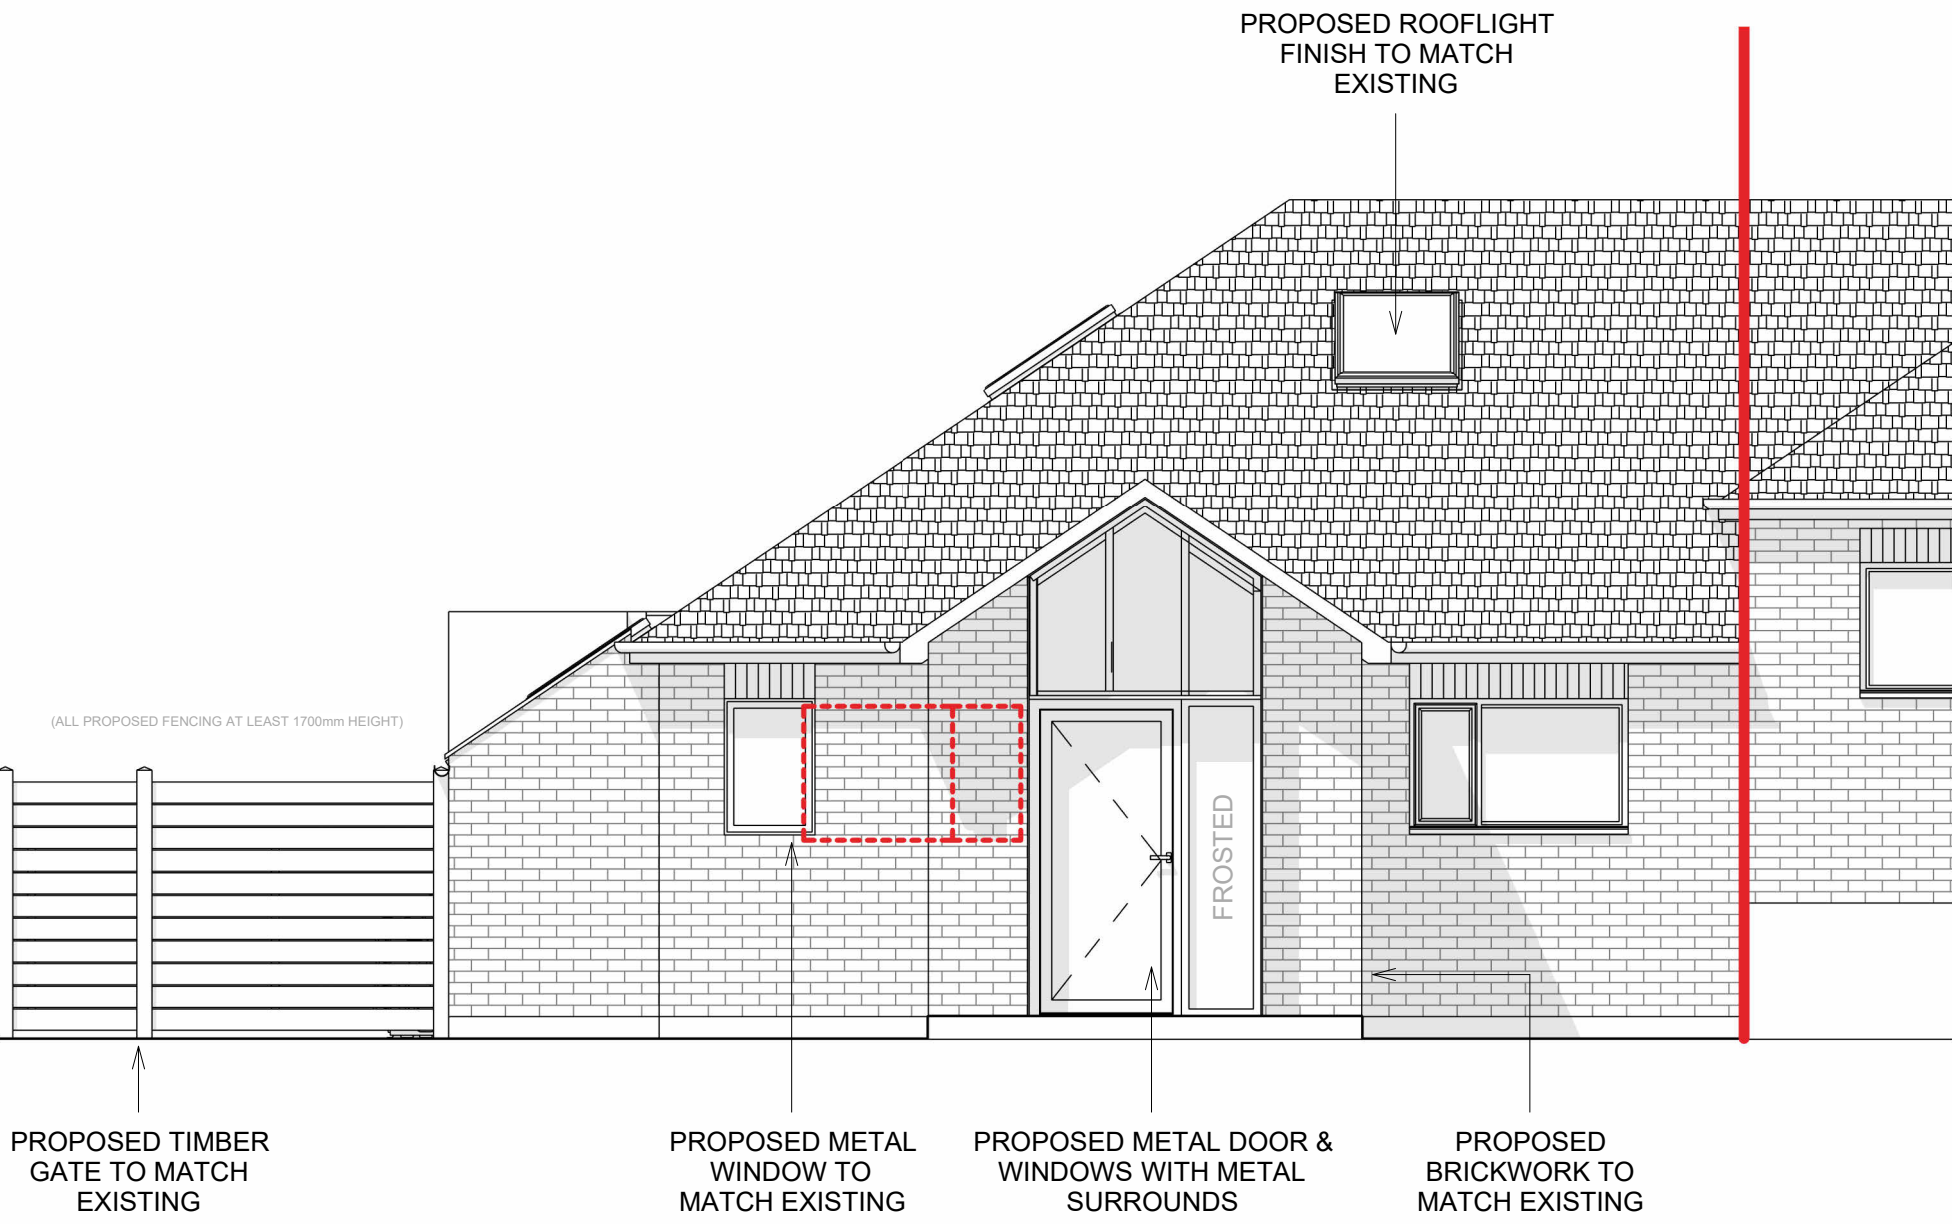


01 Front Elevation (East)
1 : 50

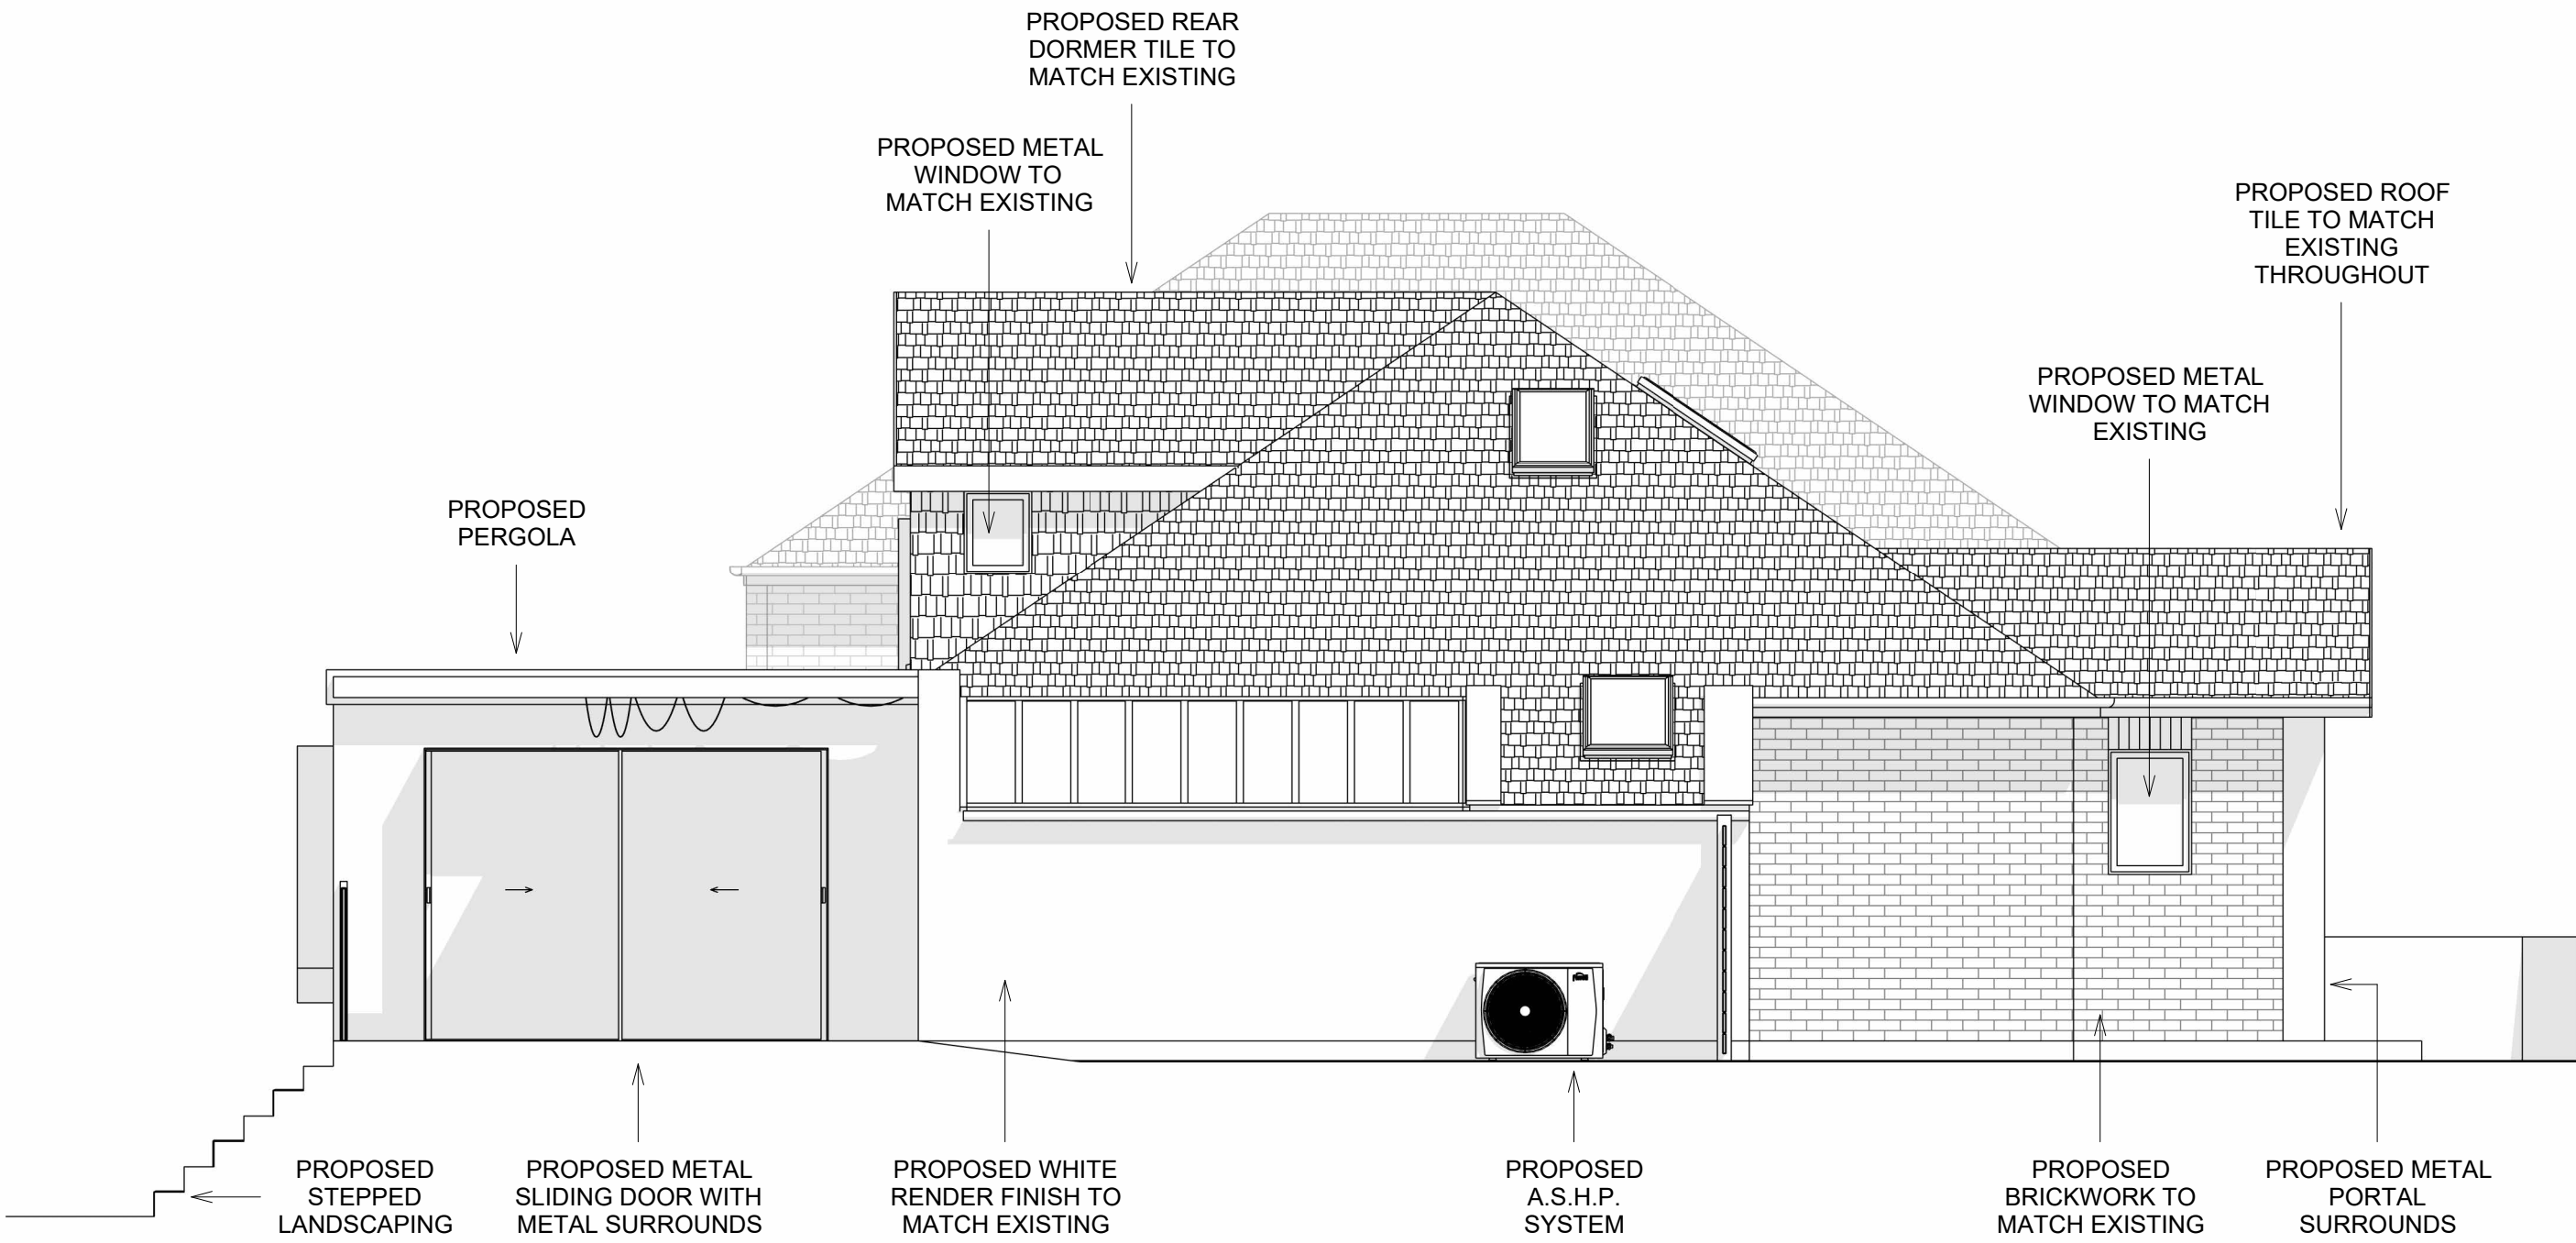


02 Side Elevation (South)
1 : 50

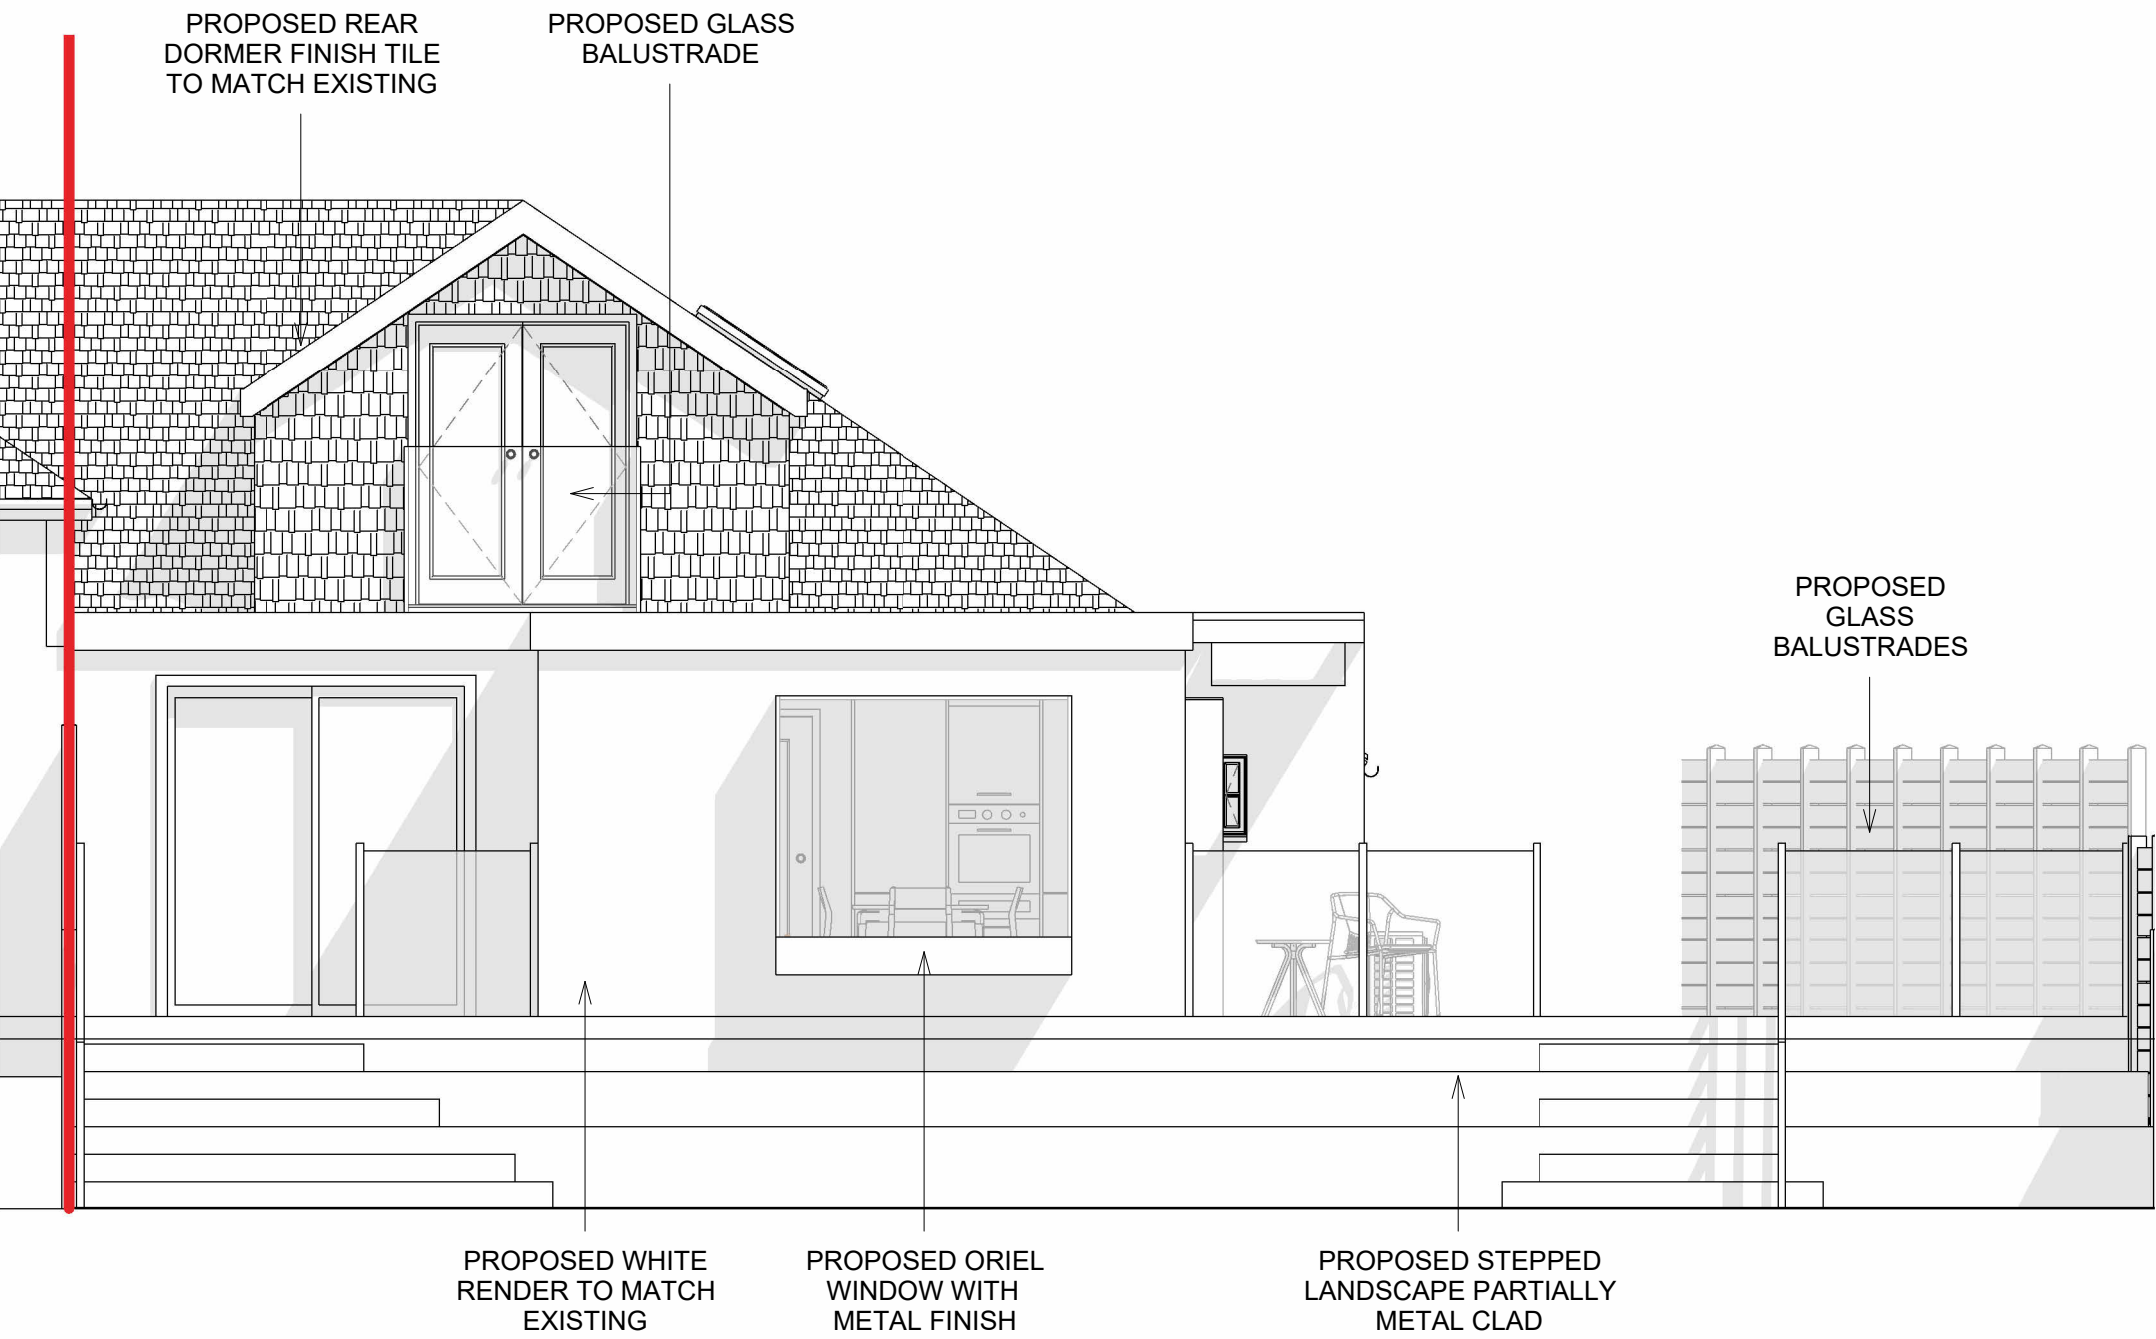

03 Rear Elevation (West)
1 : 50

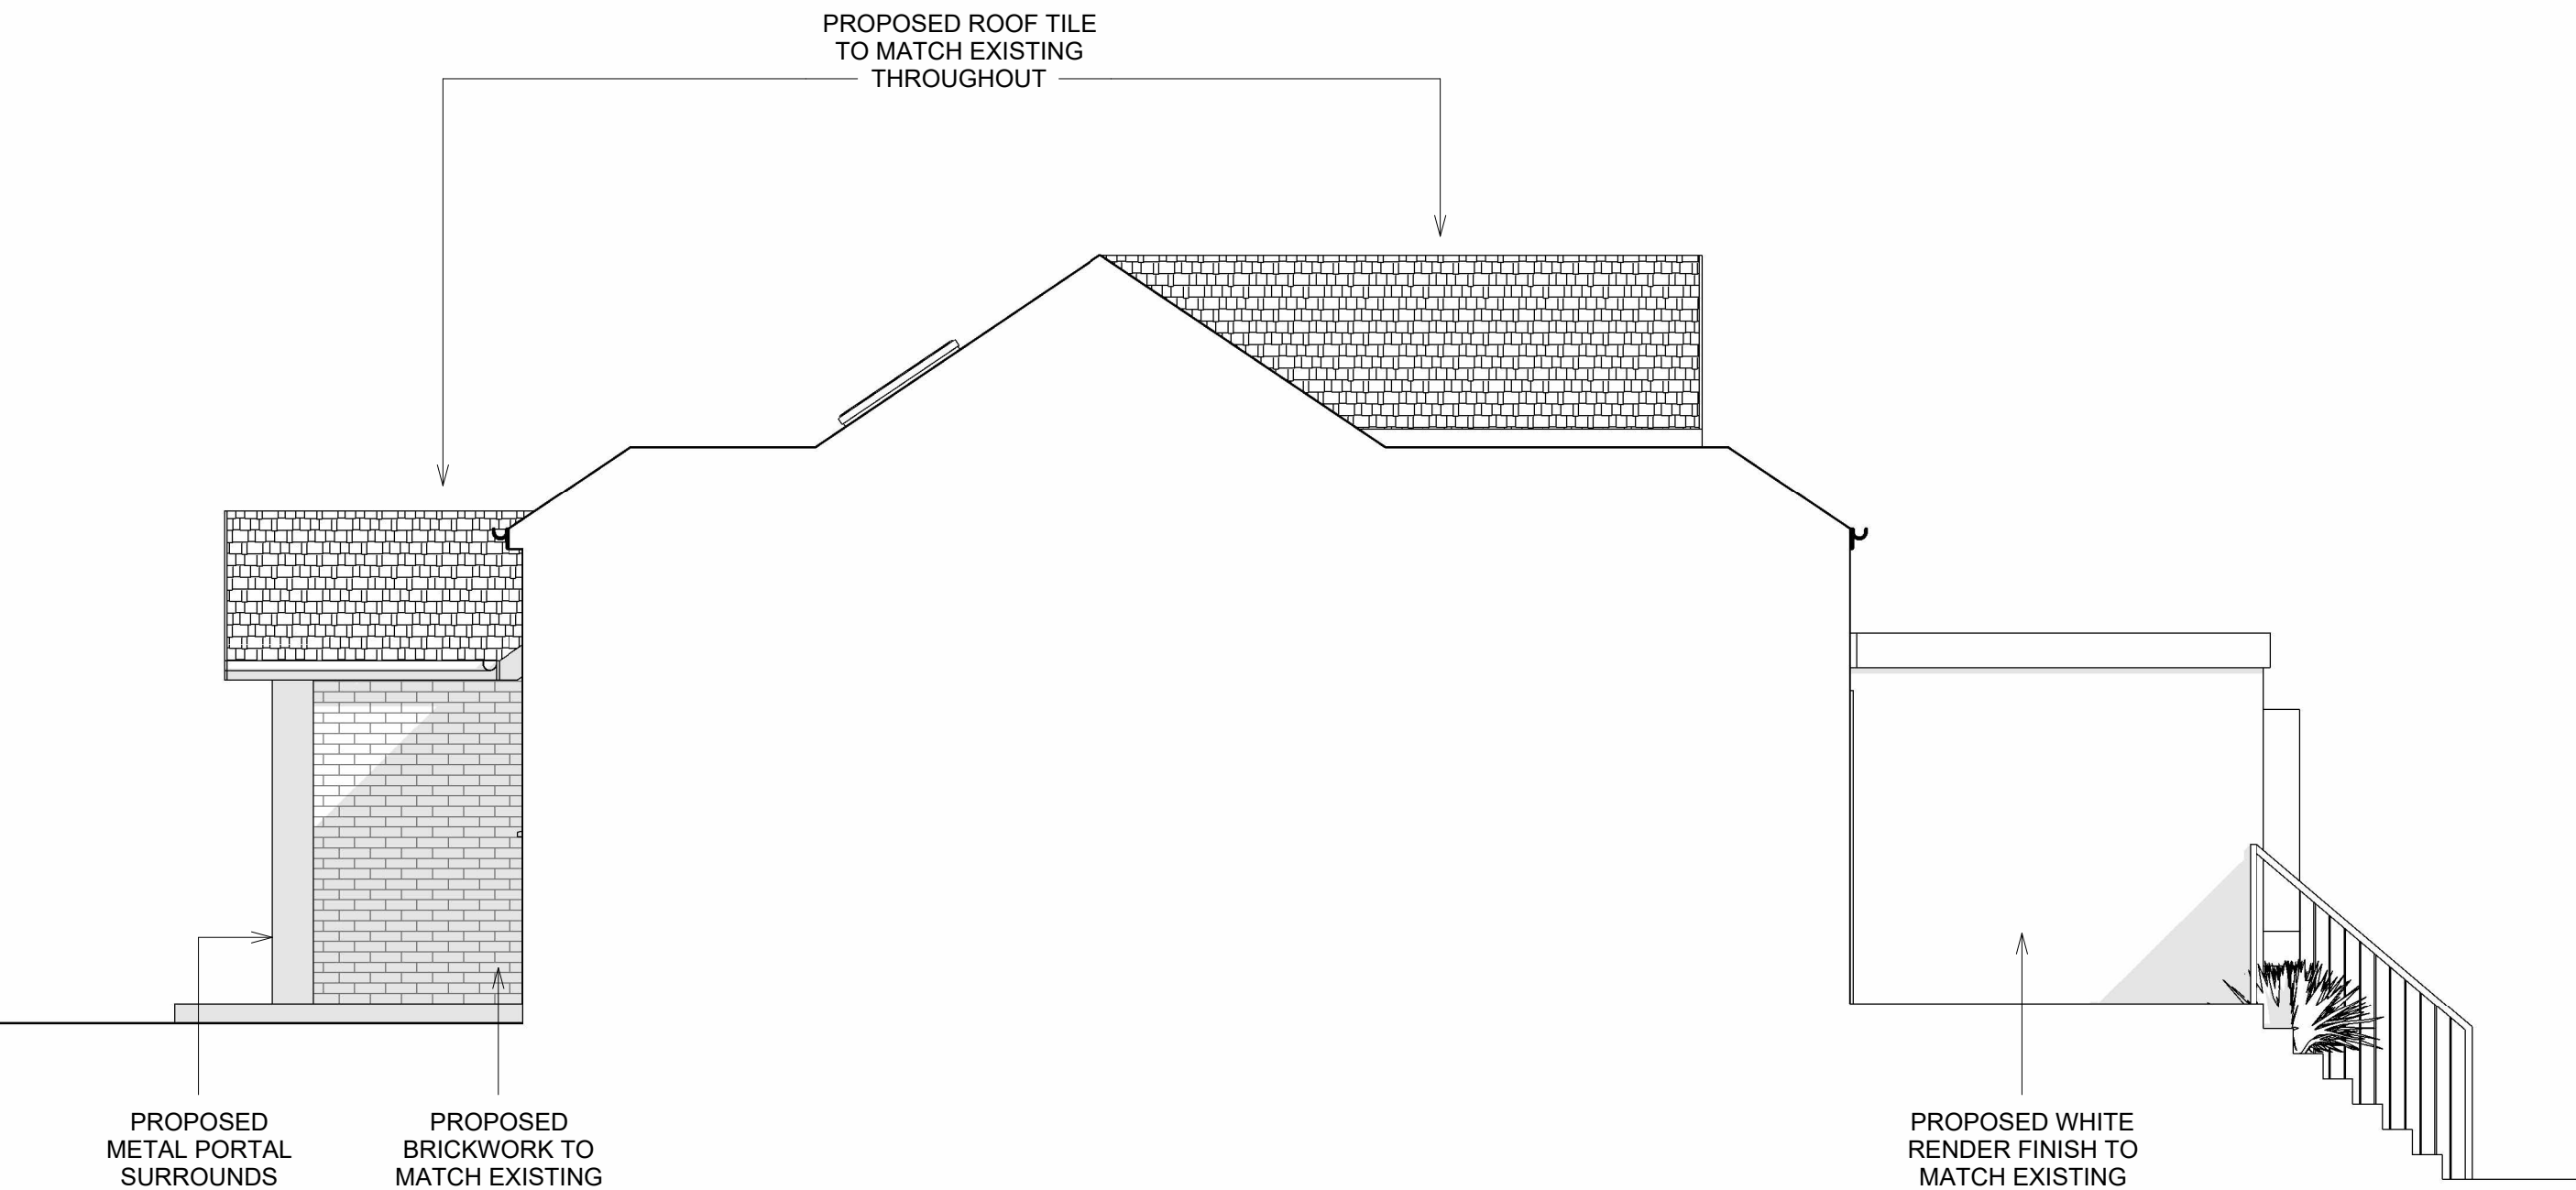

04 Side Elevation (North)
1 : 50

 

General notes

Subject to all statutory approvals.

Dimensions in millimetres unless stated otherwise.

Dimensions govern. Do not scale off drawing. All dimensions to be verified on site before proceeding.

All discrepancies to be notified in writing to the client and to Profile Architects Ltd.

All perspective views are indicative for illustrative purposes only.

© Profile Architects Ltd 2026

00	05.05.26	PLANNING APPLICATION	OH
REV	Date	Reason For Issue	Chk

PLANNING APPLICATION

PROFILE

F1b Glassworks, Mill Bay
Folkestone
Kent CT20 1JG
01303 767 200
studio@profilearchitects.com
profilearchitects.com

Client

Karen Seidel & Philip McLauchlan
23 White Cliff Way, Folkestone
CT19 6DX

Project
23 White Cliff Way, Folkestone

Drawing Title
Elevations
Proposed

Scale at A1
1 : 50
Date
10.03.26

Project No.
609
Rev No.
00

Drawing No.
P2110