



Existing Lower Ground Floor Plan

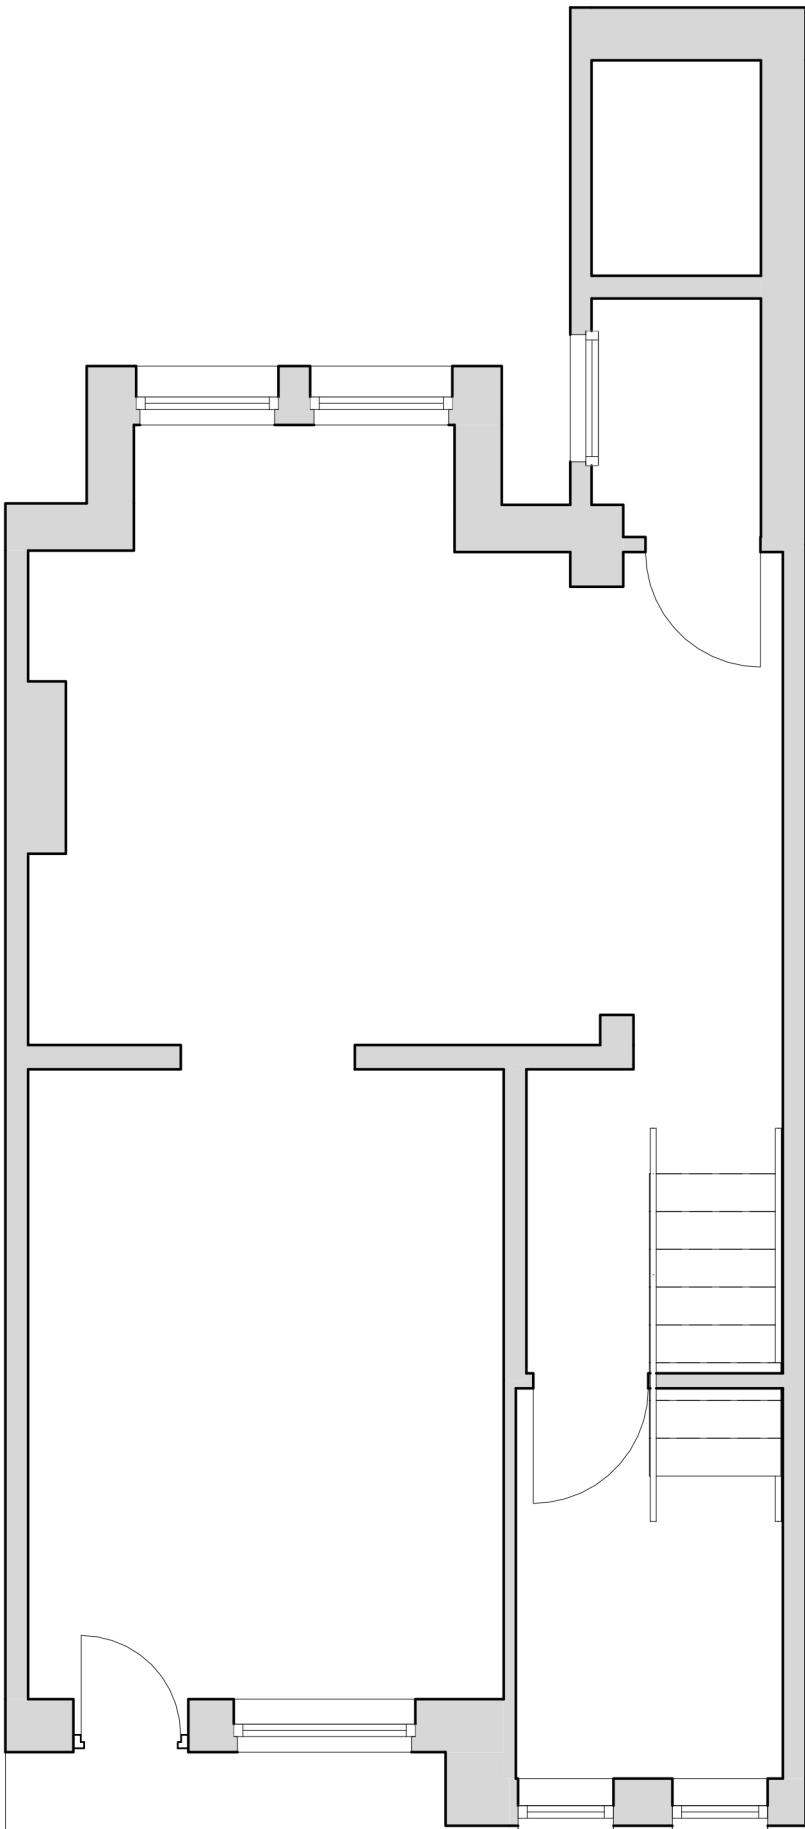


Existing Neighbour Rear Boundary

Existing Ground Floor Plan

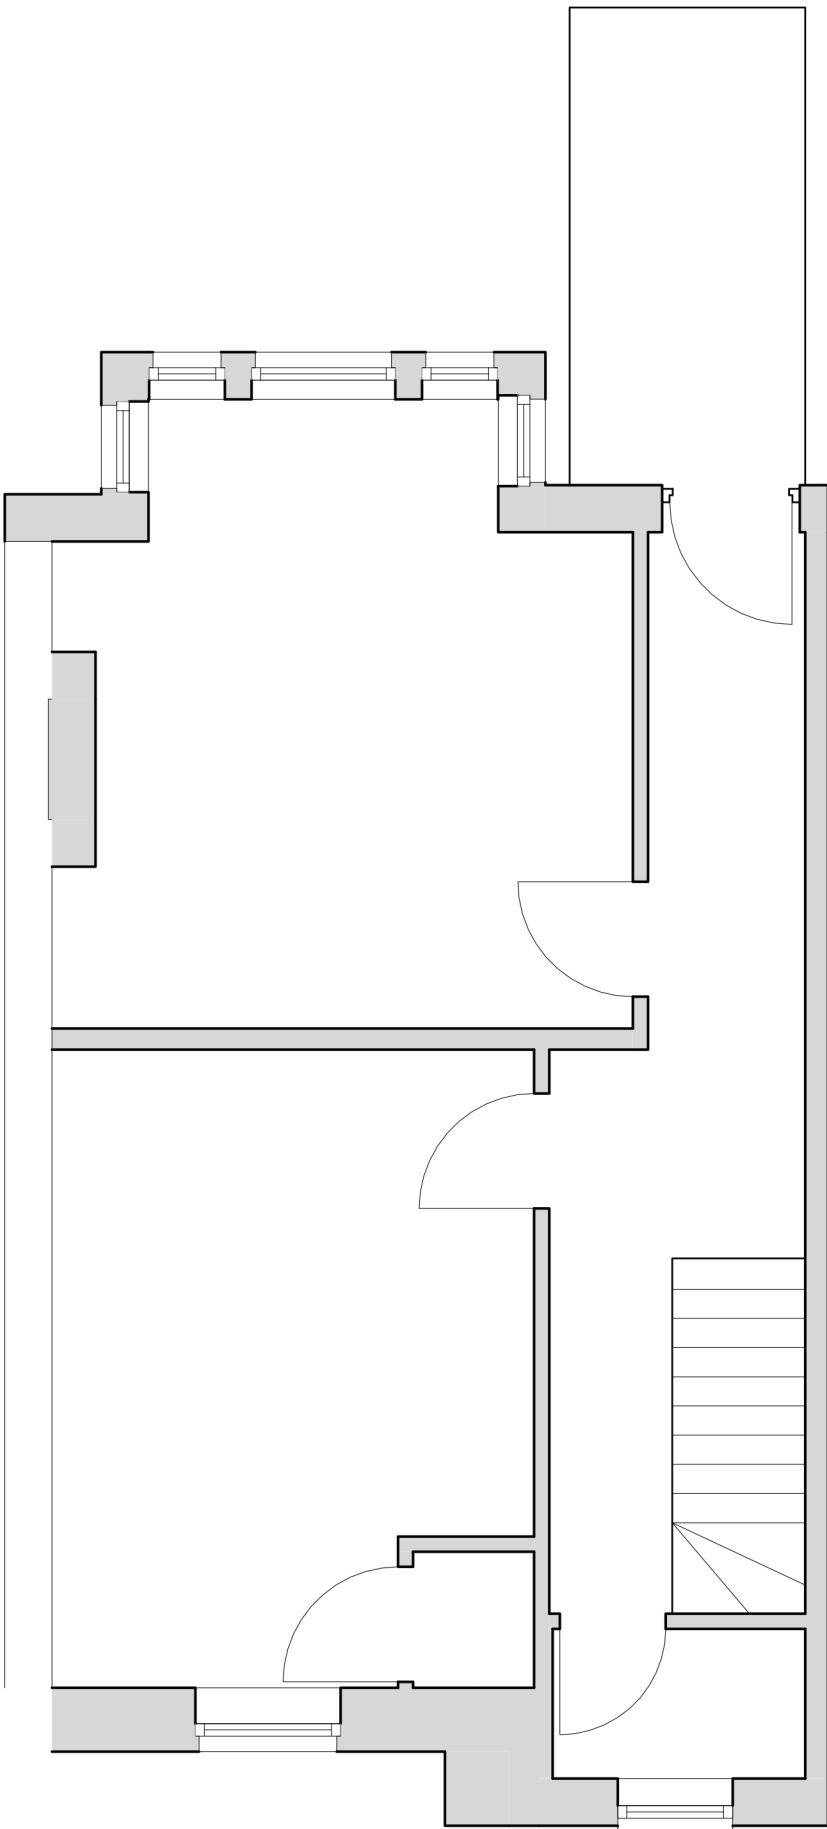

Existing Neighbour Rear Boundary

 

- General Notes :
- 1. Dimensions are in millimetres unless stated otherwise. Levels are in metres AOD unless stated otherwise.
 - 2. Dimensions govern. Do not scale off drawing.
 - 3. All site dimensions to be verified on site before proceeding on site.

REV	Date	Reason For Issue	Chk
-----	------	------------------	-----

For Planning

DRAWING STATUS


DW Designs

6 The Acers
Folkestone
CT18 7BP

Client

Mr Ben Gregory

Keyplan

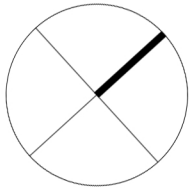

Project

56 Cooling Lane

Drawing Title

Existing Lower Ground Floor and
Ground Floor Plans

Scale at A2

1 : 50

Revision Date.

09/05/2026

Project No.

0024

Rev No.

P01

Drawing No.

PA1000