




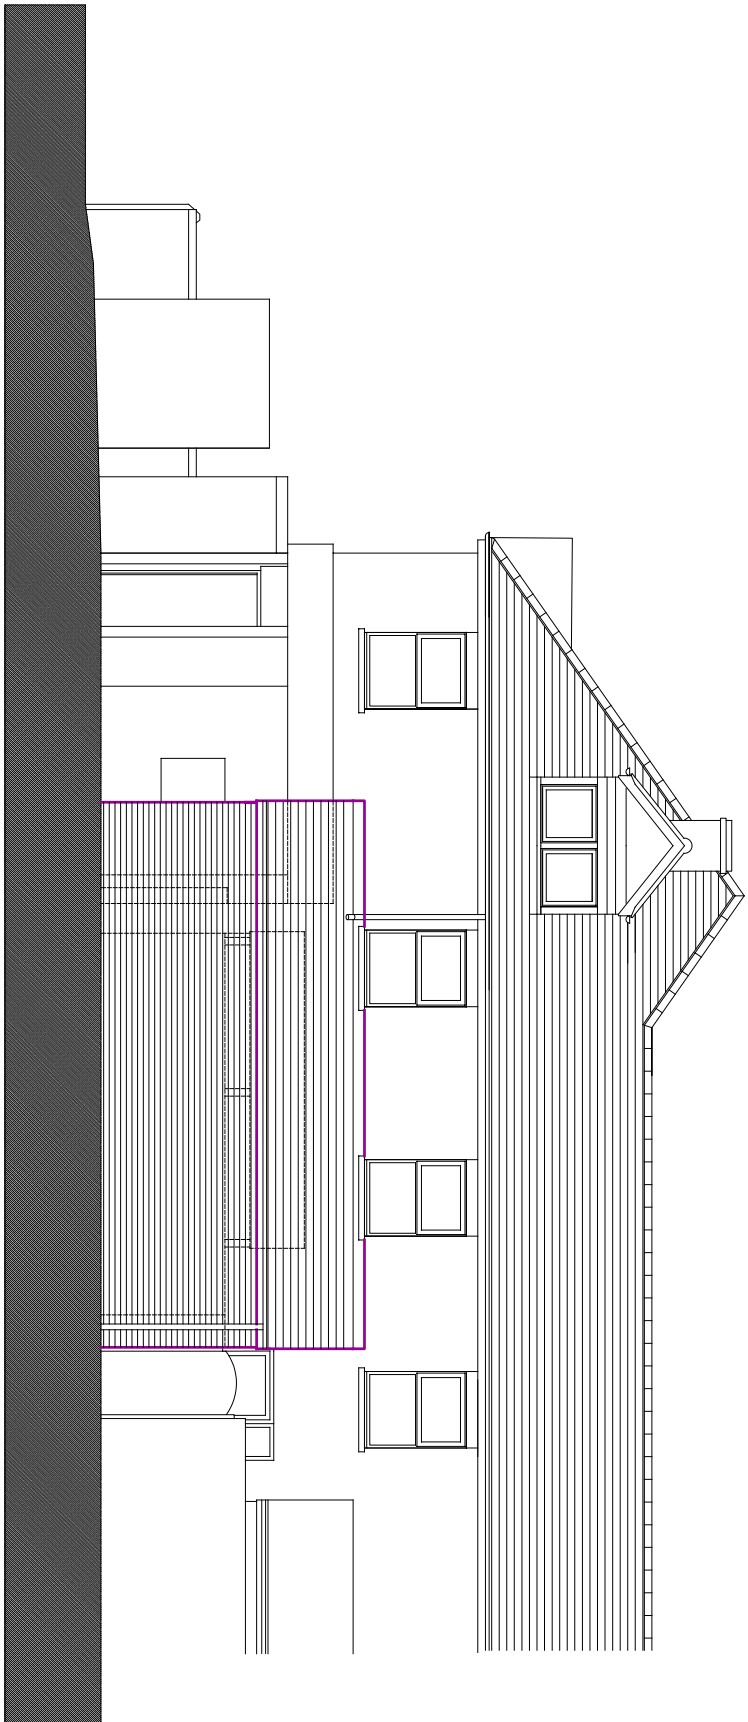


SIDE ELEVATION 1 -
As Proposed

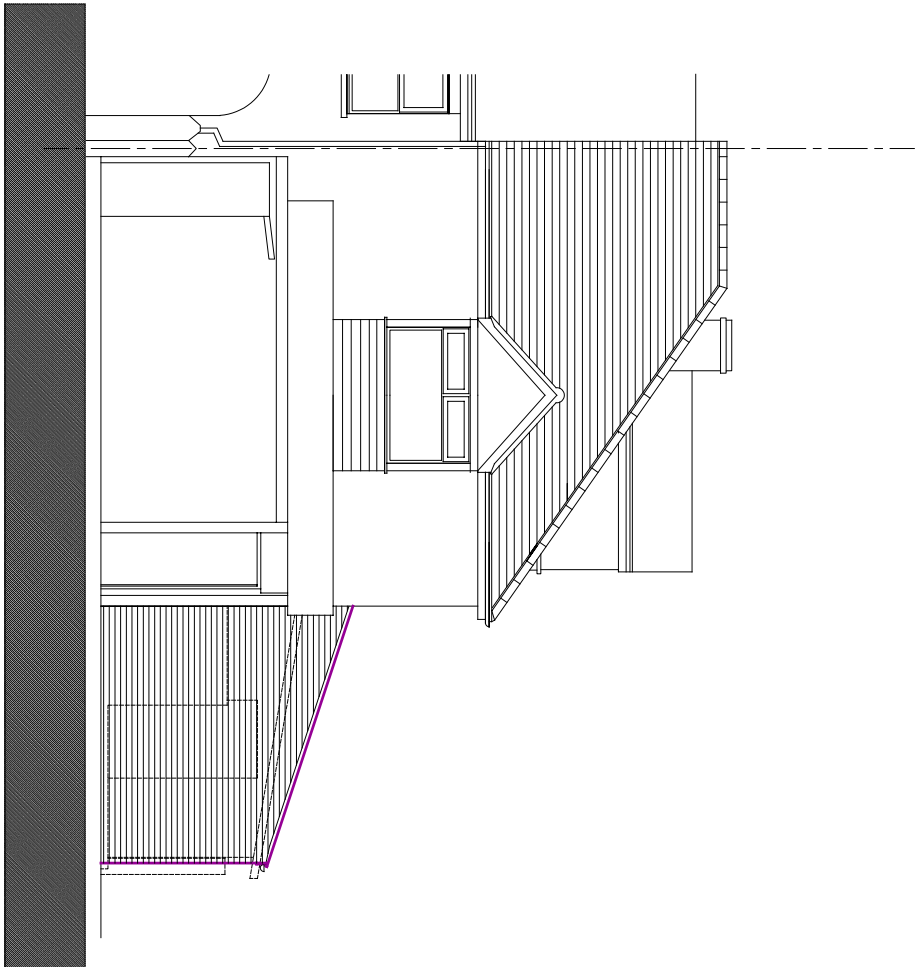


FRONT ELEVATION -
As Proposed

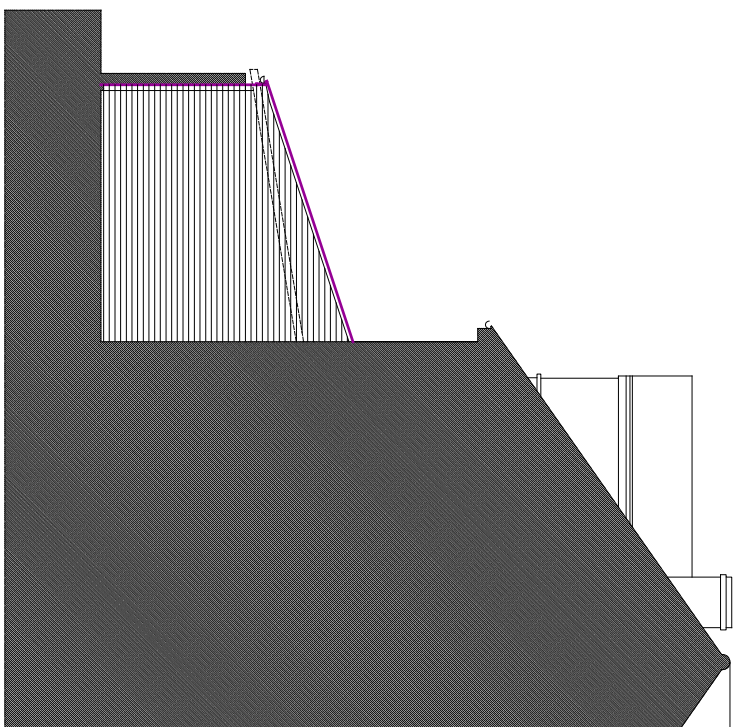

PART REAR ELEVATION / CROSS-SECTION -
As Proposed

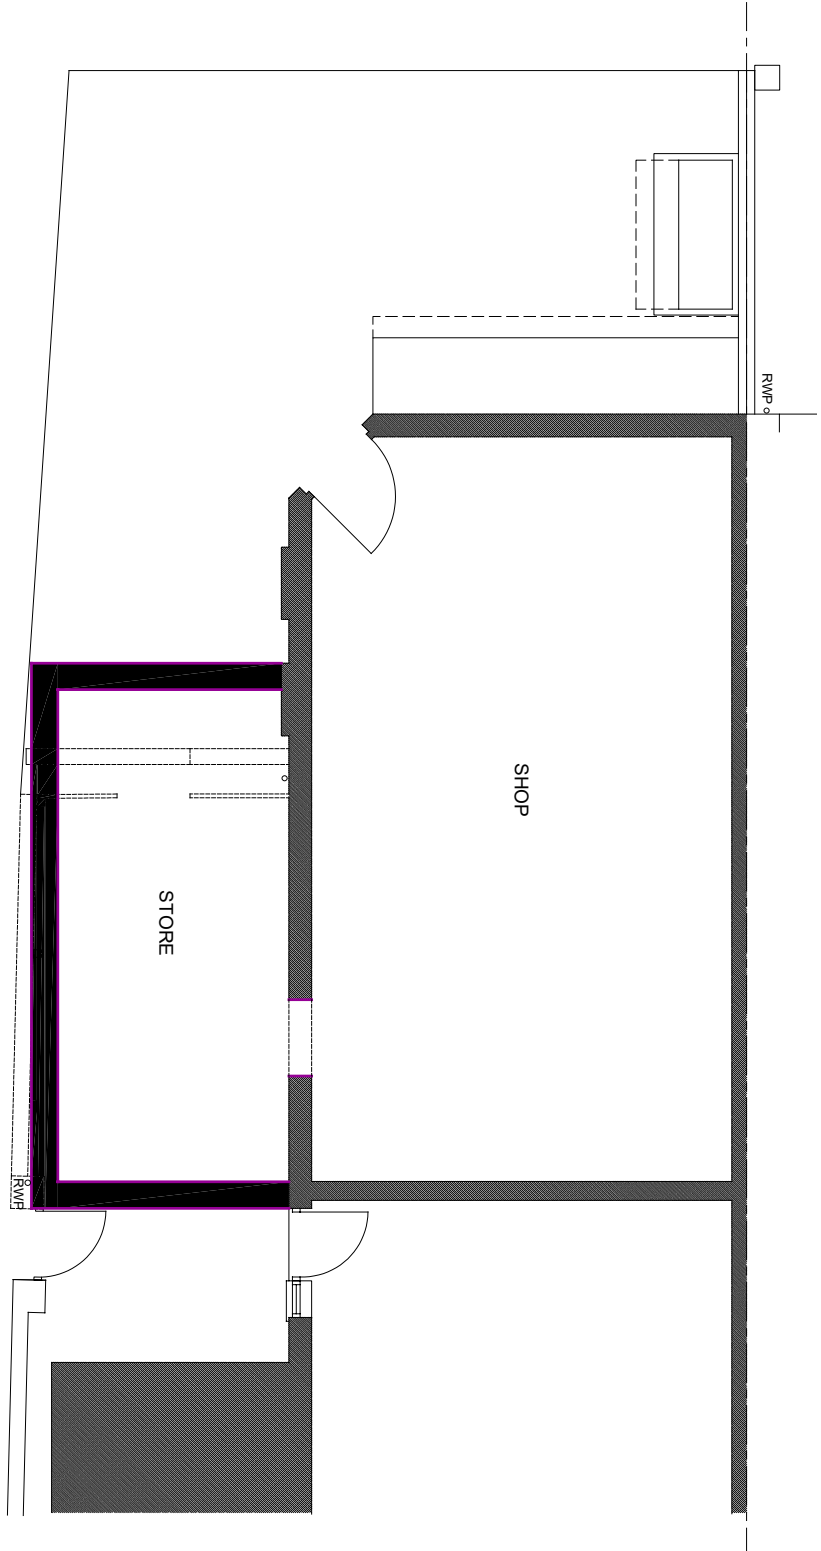

PART GROUND FLOOR PLAN -
As Proposed

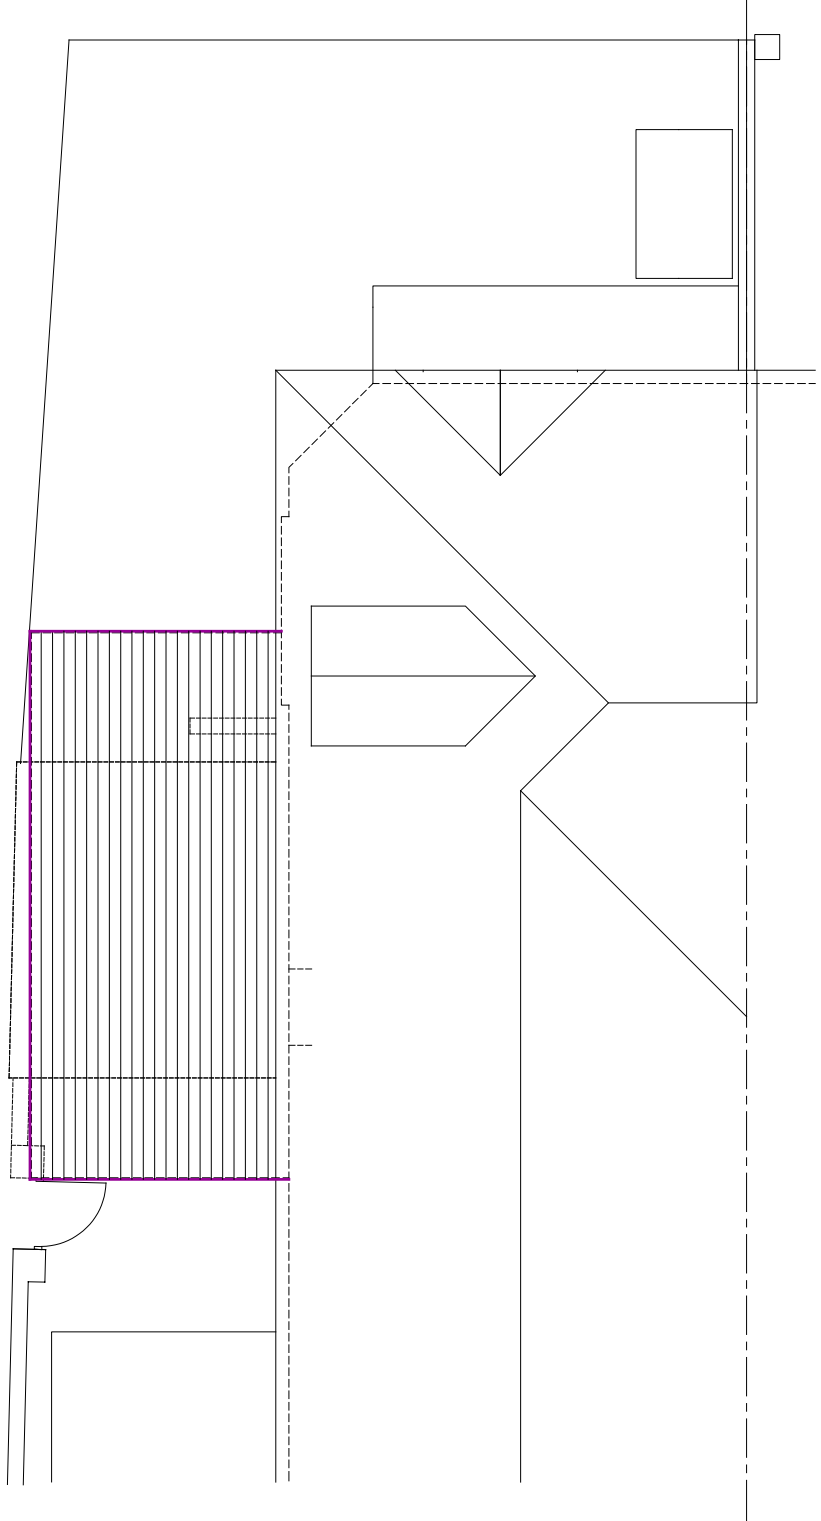

PART ROOF PLAN -
As Proposed

REVISIONS:

PLANNING ISSUE



Architectural + Design Services
32 KINGSDOWN ROAD, WALKERS, DEAL, KENT CT14 7LH
TEL: 01304 373806 MOBILE: 07810 352686
EMAIL: info@whitecliffsarchitecturaldesign.com
WEBSITE: www.whitecliffsarchitecturaldesign.com

Client
MR SELVAPALAN NIRMALAN

Project
**PROPOSED SIDE EXTENSION TO EXISTING SHOP -
113 Sidney Street, Folkestone, Kent CT19 9HQ**

Drawing Title
AS PROPOSED - GROUND FLOOR PLAN - ROOF PLAN - ELEVATIONS

Date
June 2026

Scale
1:100 @ A1

Drawn By
DCT

Project No.
2026(21)

Drawing No.
03

Revision