

PROPOSED MATERIALS:

- Roof:

Walls:

Windows:

Doors:

Rooflights:

Rainwater Goods & Downpipes:

Fascias and Soffits:

Flashing:
- GRP

Brickwork, Render and Weatherboarding White

UPVC White


UPVC White

Composite Grey


UPVC White

UPVC White


Lead

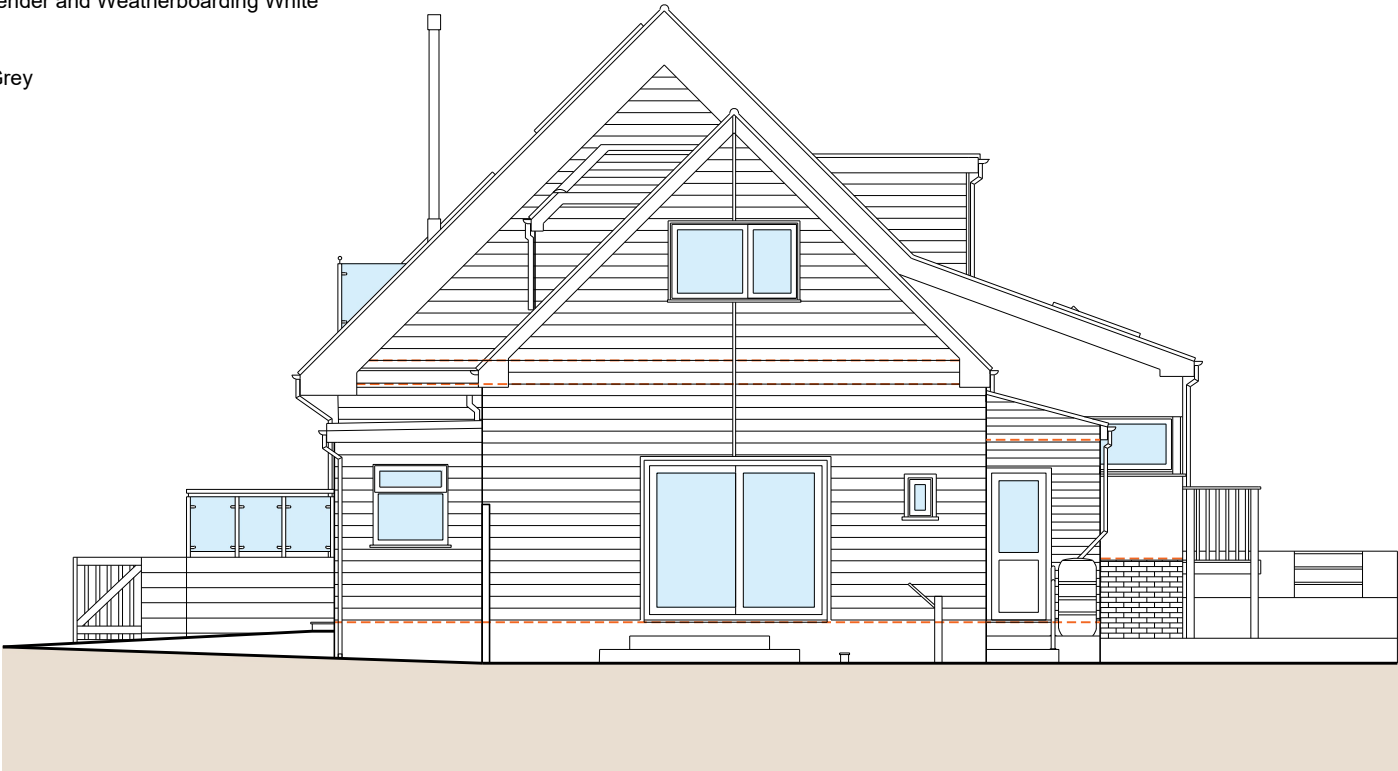

PROPOSED EAST ELEVATION
Scale 1:100

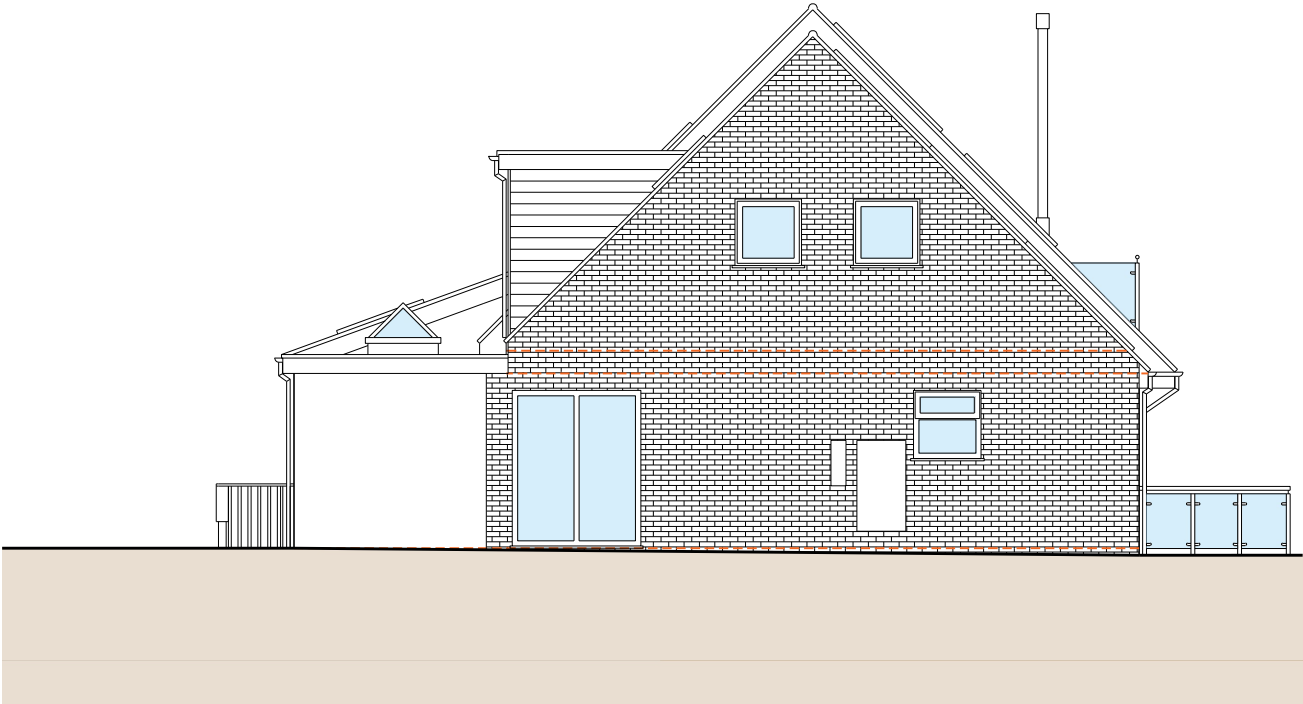

PROPOSED WEST ELEVATION
Scale 1:100

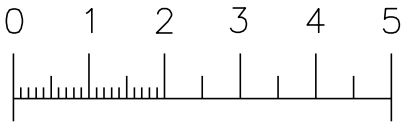

Scale Bar (Metres) - Sc. 1:100

NOTES:

This drawing is the copyright of John Verkaik and should not be copied without consent.

All work must be carried out in accordance with the requirements of the current British Standards and Building Regulations.

The contractor must verify all levels and dimensions on site before commencing any work or preparing shop drawings. Any discrepancies should be notified to the architect immediately.

Use written dimensions only. Do not scale off this drawing. If in doubt please ask.

A	Altered Patio steps.	11-06-2026	JV
No.	Revision Description	Date	Checked

JV.

ARCHITECTS

JV Architects

Broadfield Road

Folkestone

Kent

CT20 2JT

Email: john@jv-architects.co.uk

Mob: 0787 635 3484

PROJECT NO.

2607

CLIENT/PROJECT

MR DOUGLAS

8 CANTERBURY ROAD, HAWKINGE, KENT.

CT18 7JA

DRAWING TITLE

PROPOSED EAST AND WEST ELEVATIONS

SCALE

1:100 AT A3

STATUS

PLANNING

DRAWN BY

DM

CHECKED

JV

DATE

JUN 2026

DRAWING NO.

2607-PL-09

REV NO.

A