


Copyright Notice
© 2024 Christian Lawrence Architects Ltd (CLArchitects). All rights reserved.
This architectural drawing, including all design elements, specifications, and annotations, is the exclusive property of CLArchitects and is protected by copyright law. Unauthorised reproduction, distribution, or use of this drawing or any part thereof without prior written consent from CLArchitects is strictly prohibited and may result in legal action.
For permissions or inquiries, please contact:
CLArchitects, Unit 6, Triumph Park, Ross Way, Folkestone, CT20 3TX
info@clarchitects.co.uk
01303 647233

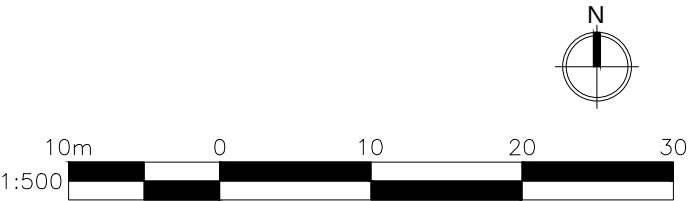

Proposed Site Plan
Scale 1:500



DRAWING:—
Proposed Site Plan

CLIENT:—
Jason Byrne

PROJECT&TITLE:—
New dwellings at Coombe Wood
Lane, Hawkinge, Kent, CT18 7BZ

SCALE:—
1:500@A3
DWG NO:—
21202 / 004

DATE:—
Mar 2026
REVISION:—
C



Unit 6, Triumph
Park,
Ross Way,
Folkestone,
CT20 3TX
www.clarchitects.co.uk
01303 647233
info@clarchitects.co.uk