

NOTES

ALL DIMENSIONS ARE TO BE CHECKED ON SITE. ANY DISCREPANCIES ARE TO BE VERIFIED WITH THE ARCHITECT BEFORE PROCEEDING WITH THE WORKS.

WHERE ITEMS ARE COVERED BY DRAWINGS OF A DIFFERENT SCALE THE LARGER SCALE DRAWINGS ARE TO BE WORKED TO.

DO NOT SCALE OFF DRAWINGS. FIGURED DIMENSIONS TO BE WORKED TO IN ALL CASES.

ALL DIMENSIONS INDICATED ARE STRUCTURAL UNLESS STATED OTHERWISE.

THIS DRAWING IS TO BE READ IN CONJUNCTION WITH ALL OTHER GENERAL ARRANGEMENT DRAWINGS, DETAILS AND SPECIFICATIONS.

ALL WORKS TO COMPLY WITH THE REQUIREMENTS OF BUILDING REGULATIONS 1991 AND SUBSEQUENT AMENDMENTS.

METRIC SCALE
1:20



A	AA & 15.09.26	Scale notes corrected	QA
Issue	Initials & date	modification	QA

DRAWING TYPE
PLANNING

PROJECT TITLE

The Metropole
Metropole Court, Folkestone
Kent, CT20 2LT

CLIENT

Ms More

DRAWING TITLE

DORMER ROOF PLAN (TYPE A)
AS EXISTING & AS PROPOSED

date	scales	size	drawn by
SEP 2026	1/20	A3	JRG
job no.	drawing no.	revision no.	
26/113/MTF	AL(0)10	A	



Cyma Architects

55 The Old High Street,
Folkestone, Kent, CT20 1RN
Tel: 01223 666667
Website: www.cymaarchitects.co.uk
E-mail: info@cymaarchitects.co.uk

Chartered Architects




CHARTERED ARCHITECTS

© 2024 Cyma Architects Ltd


THIS DOCUMENT IS CONFIDENTIAL. THE DOCUMENT IS THE PROPERTY OF CYMA ARCHITECTS LTD AND IS NOT TO BE REPRODUCED OR TRANSMITTED IN ANY FORM OR BY ANY MEANS, ELECTRONIC OR MECHANICAL, INCLUDING PHOTOCOPYING, RECORDING, OR BY ANY INFORMATION STORAGE AND RETRIEVAL SYSTEM. ANY UNAUTHORIZED REPRODUCTION OR DISCLOSURE OF THIS DOCUMENT IS STRICTLY PROHIBITED. THE DOCUMENT AND ANY INFORMATION HEREIN MAY NOT BE USED, COPIED OR DISCLOSED TO ANY THIRD PARTY WITHOUT PRIOR WRITTEN AUTHORIZATION OF CYMA ARCHITECTS LTD AND ROGER JONES ASSOCIATES.

THE COPYRIGHT OF THE FOLLOWING ROLES IN CONNECTION WITH THE DOCUMENT ARE ACKNOWLEDGED AND DESCRIBED BELOW:

COPYRIGHT
COPYRIGHT

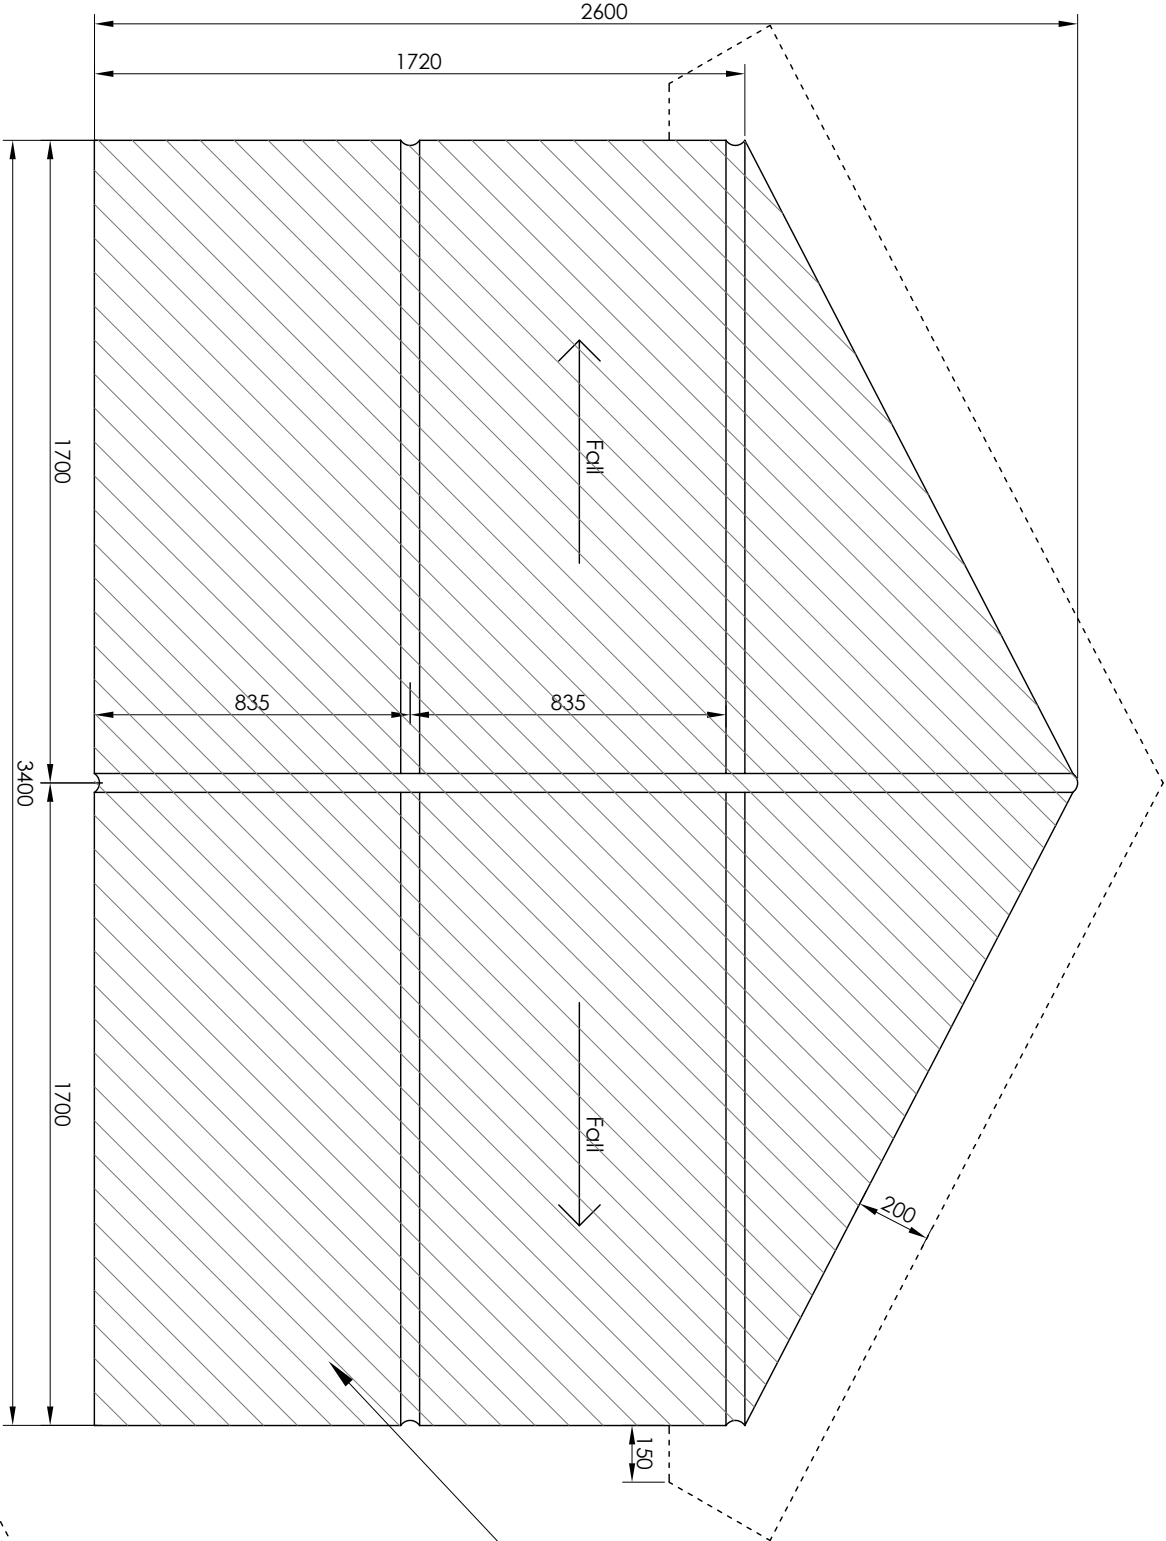

AL(0)10.01
DORMER ROOF PLAN (TYPE A)
AS EXISTING
SCALE 1:20

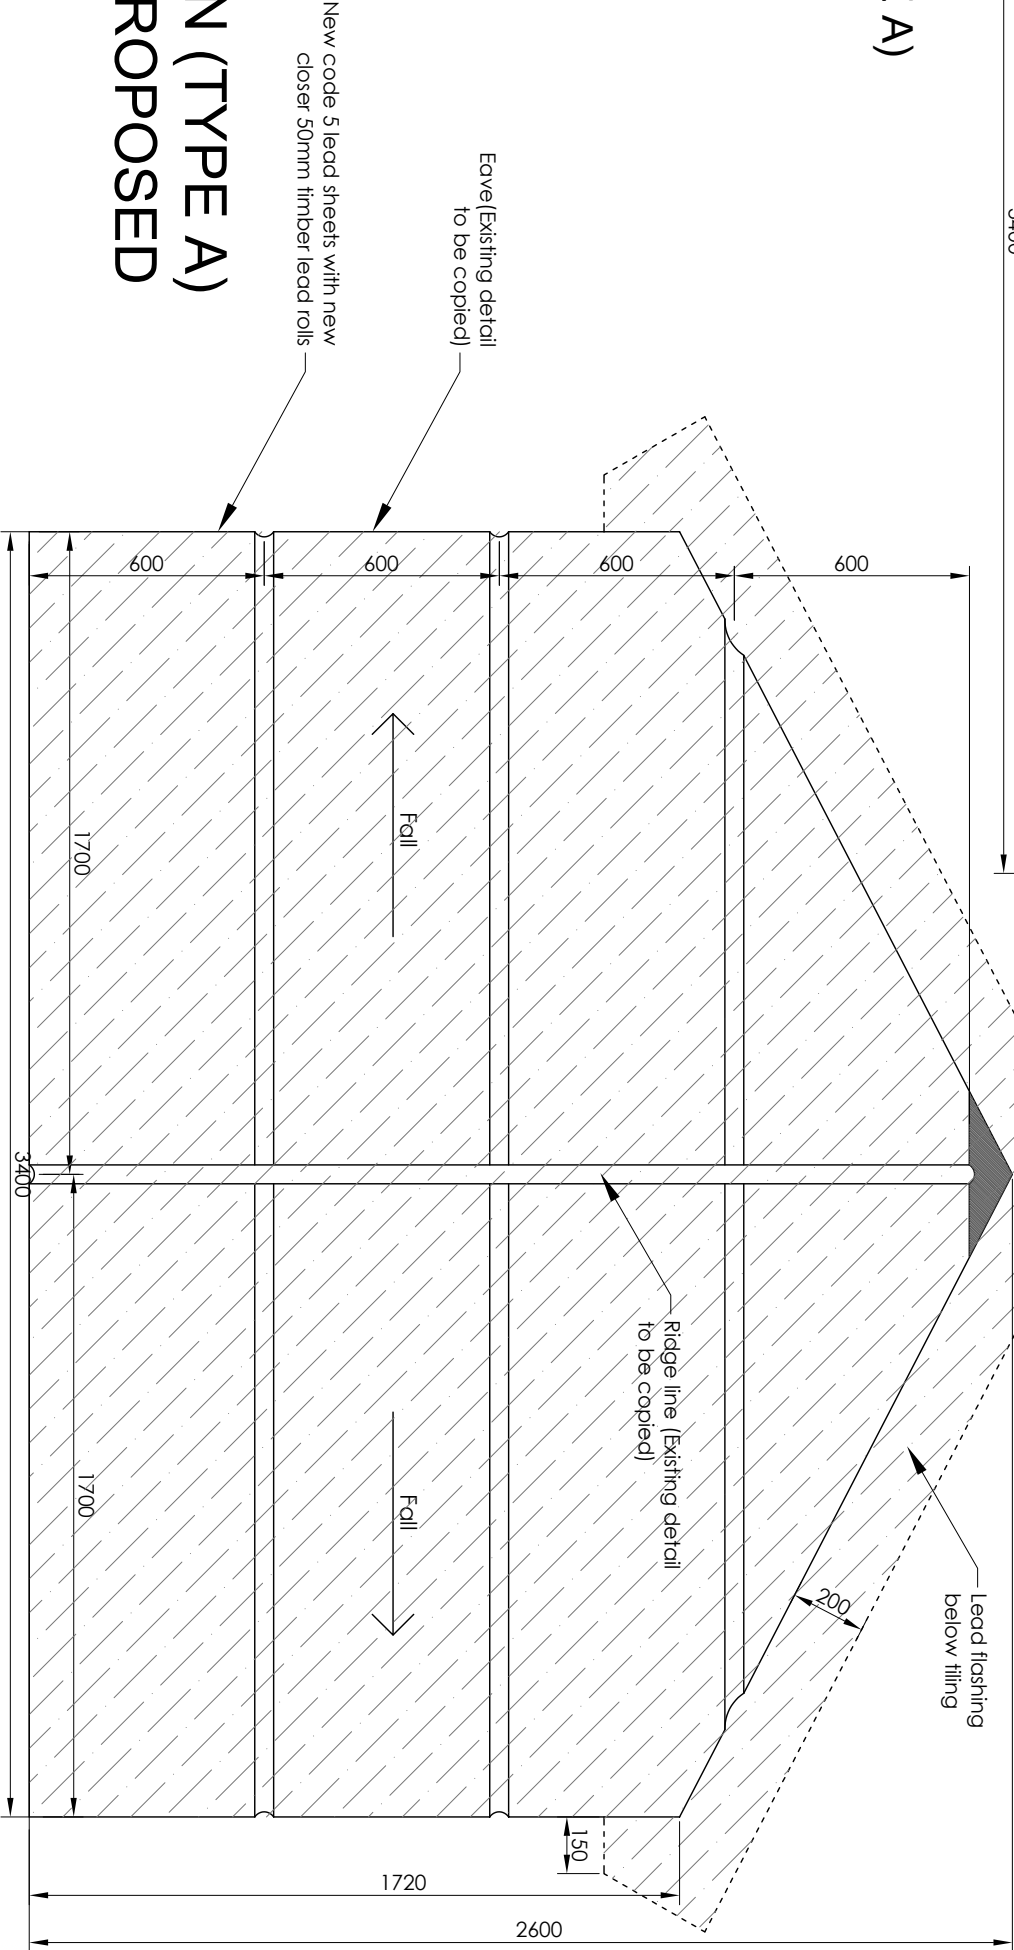

AL(0)10
DORMER ROOF PLAN (TYPE A)
AS EXISTING & AS PROPOSED
SCALE 1:20

New code 5 lead sheets with new
closer 50mm timber lead rolls