


©This drawing is the copyright of GARYtidwell ASSOCIATES LIMITED and should not be copied or reproduced without written consent.
All Rights Reserved. Do not scale from this drawing. Check all dimensions before fabrication and notify of any discrepancies.



rear elevation proposed scale 1:100

side elevation proposed scale 1:100

- key - NON-MATERIAL MINOR AMENDMENT
- A anthracite grey polyester powder coated aluminium sliding doors
 - B coloured fibre cement cladding boards, Hardie Plank colour evening blue

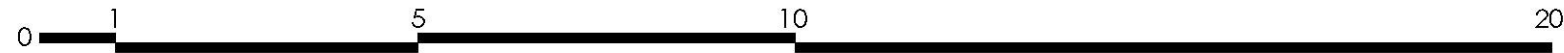

P2	Cladding colour confirmed as Evening Blue	23.07.2019
P1	Existing cladding confirmed as remaining	30.11.2018
Revision:	Description:	Date:

GARYtidwell ASSOCIATES LIMITED
25 Queens Road, Tonbridge, Kent, CT11 2JL. T: 01732 971615 E: gary@tidwell.co.uk

Client:
MR. & MRS. HAGGER

Project:
9 TOWER GARDENS
HYTHE
KENT
CT21 6DG

Title:
Elevations as Proposed - SHEET 01
NON MATERIAL MINOR AMENDMENT

Scale:	Date:	Drawn:
1:100 @ A3	OCT 18	GT

Drawing Number:	Revision:
-----------------	-----------

01.314.1007

P2