


Notes

1. Do not scale

2. Dimensions are in millimetres unless stated otherwise



North East Elevation

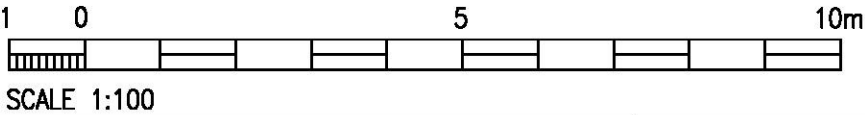

Folkestone & Hythe District Council
Strategic Development Projects,
Civic Centre, Castle Hill Avenue
Folkestone, Kent, CT20 2QY
Tel: 01303 853000
Fax: 01303 853333

Project
Former Highview School
Moat Farm Road

Drawing Title
Plots 28, 29, 30, 31, 32, 33
Proposed Elevations

A	Cycle store increased in size	07/08/19	LMK	
REV	DESCRIPTION	DATE	BY	CHKD

ORIGINAL DRAWING SIZE A3				
Drawn:	LMK	Checked:	Date: Dec 2018	
Scale 1:100		Drawing Number 18HS.041		Rev A