



Key

- Existing hard Surfacing.
- Existing brick boundary wall.
- Existing dropped kerbs / vehicle crossover.

Existing Garage Door.

Existing concrete driveway and asphalt apron.

Existing garden laid as Shingle

Existing concrete Steps

Existing main door.

Existing concrete pathway

Romney, Hythe and Dymchurch Railway


COAST DRIVE

92

16

006

06

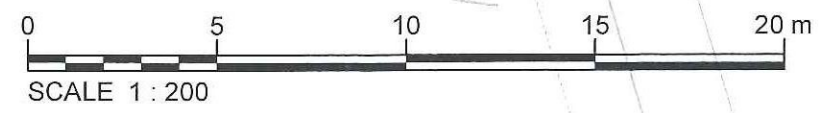

Rev	Revision details	Chkd	Appd	Date
Drawn:	RF			Preliminary
Design:	RF			For comment
Chkd:	MA			For tender
Appd:	KA			For construction
Date:	19/03/18			As constructed
				Other

91 Coast Drive
Lydd - On - Sea

Client
Mr Paul Alford

Project Name
Driveway and Dropped Crossing Extension.

Drawing Title
Existing Site Plan.

Original Drg Size: A3
Scale: 1:200

Drawing No
1002-0218-02