


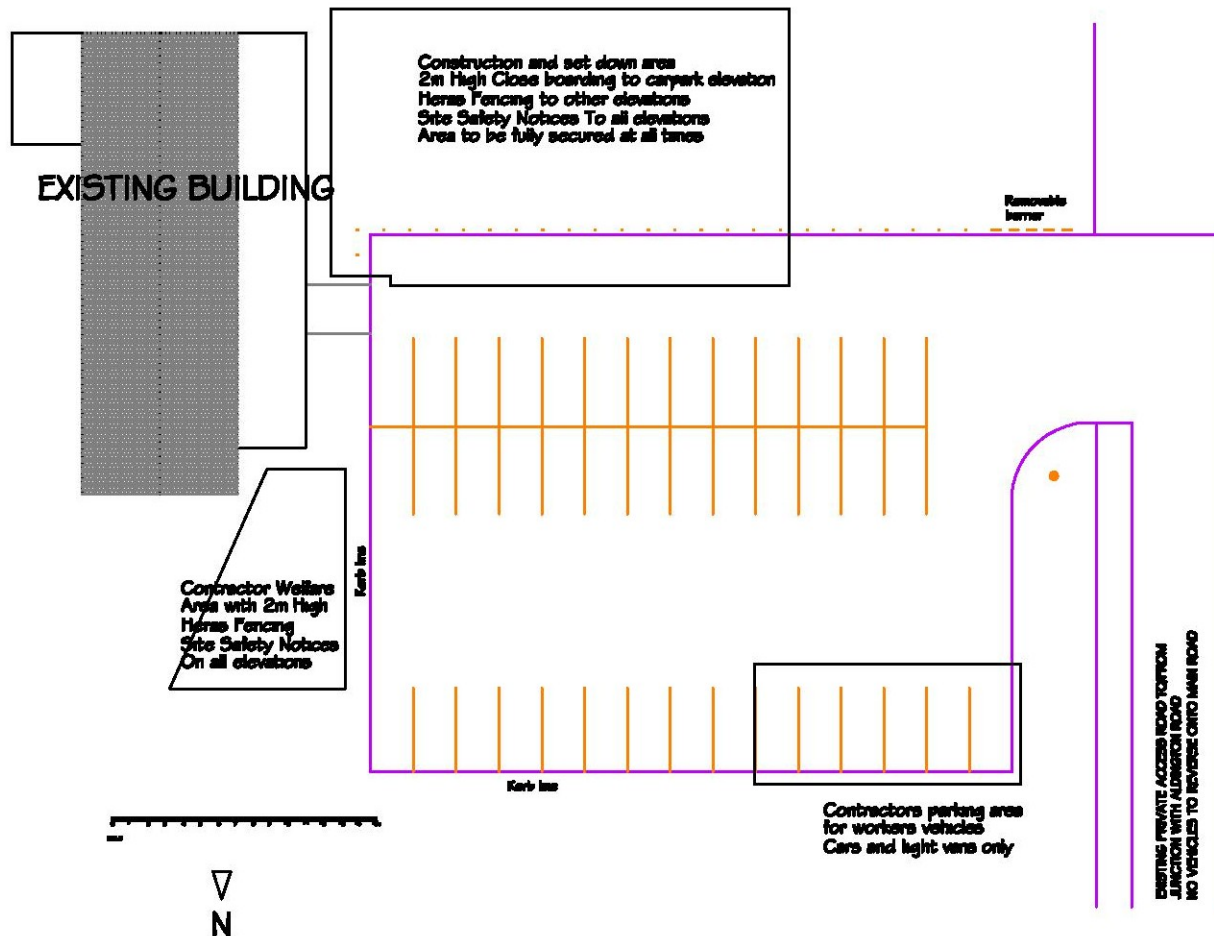

SITE OPERATING RULES

No working or deliveries allowed outside the hours 07.30 to 17.30 Monday to Saturday inclusive

No works to be carried out outside contractors secure compounds, unless safety barriers, warning notices AND BANKSMAN being present

NO plant or delivery vehicles to move outside secure areas without banksmen being present

No delivery vehicles to be parked up unattended

No Construction, delivery, storage, or movement works to be carried out without submission of method statement and risk assessment to Client for comment

LYMPNE VILLAGE HALL ANNEXE SITE PLAN - CONTRACTORS WORKING AREAS AND OPERATING RULES

DRG No. LVHC/ANNEXE/1 2

Scale NTS

Date: April 18 Rev.