


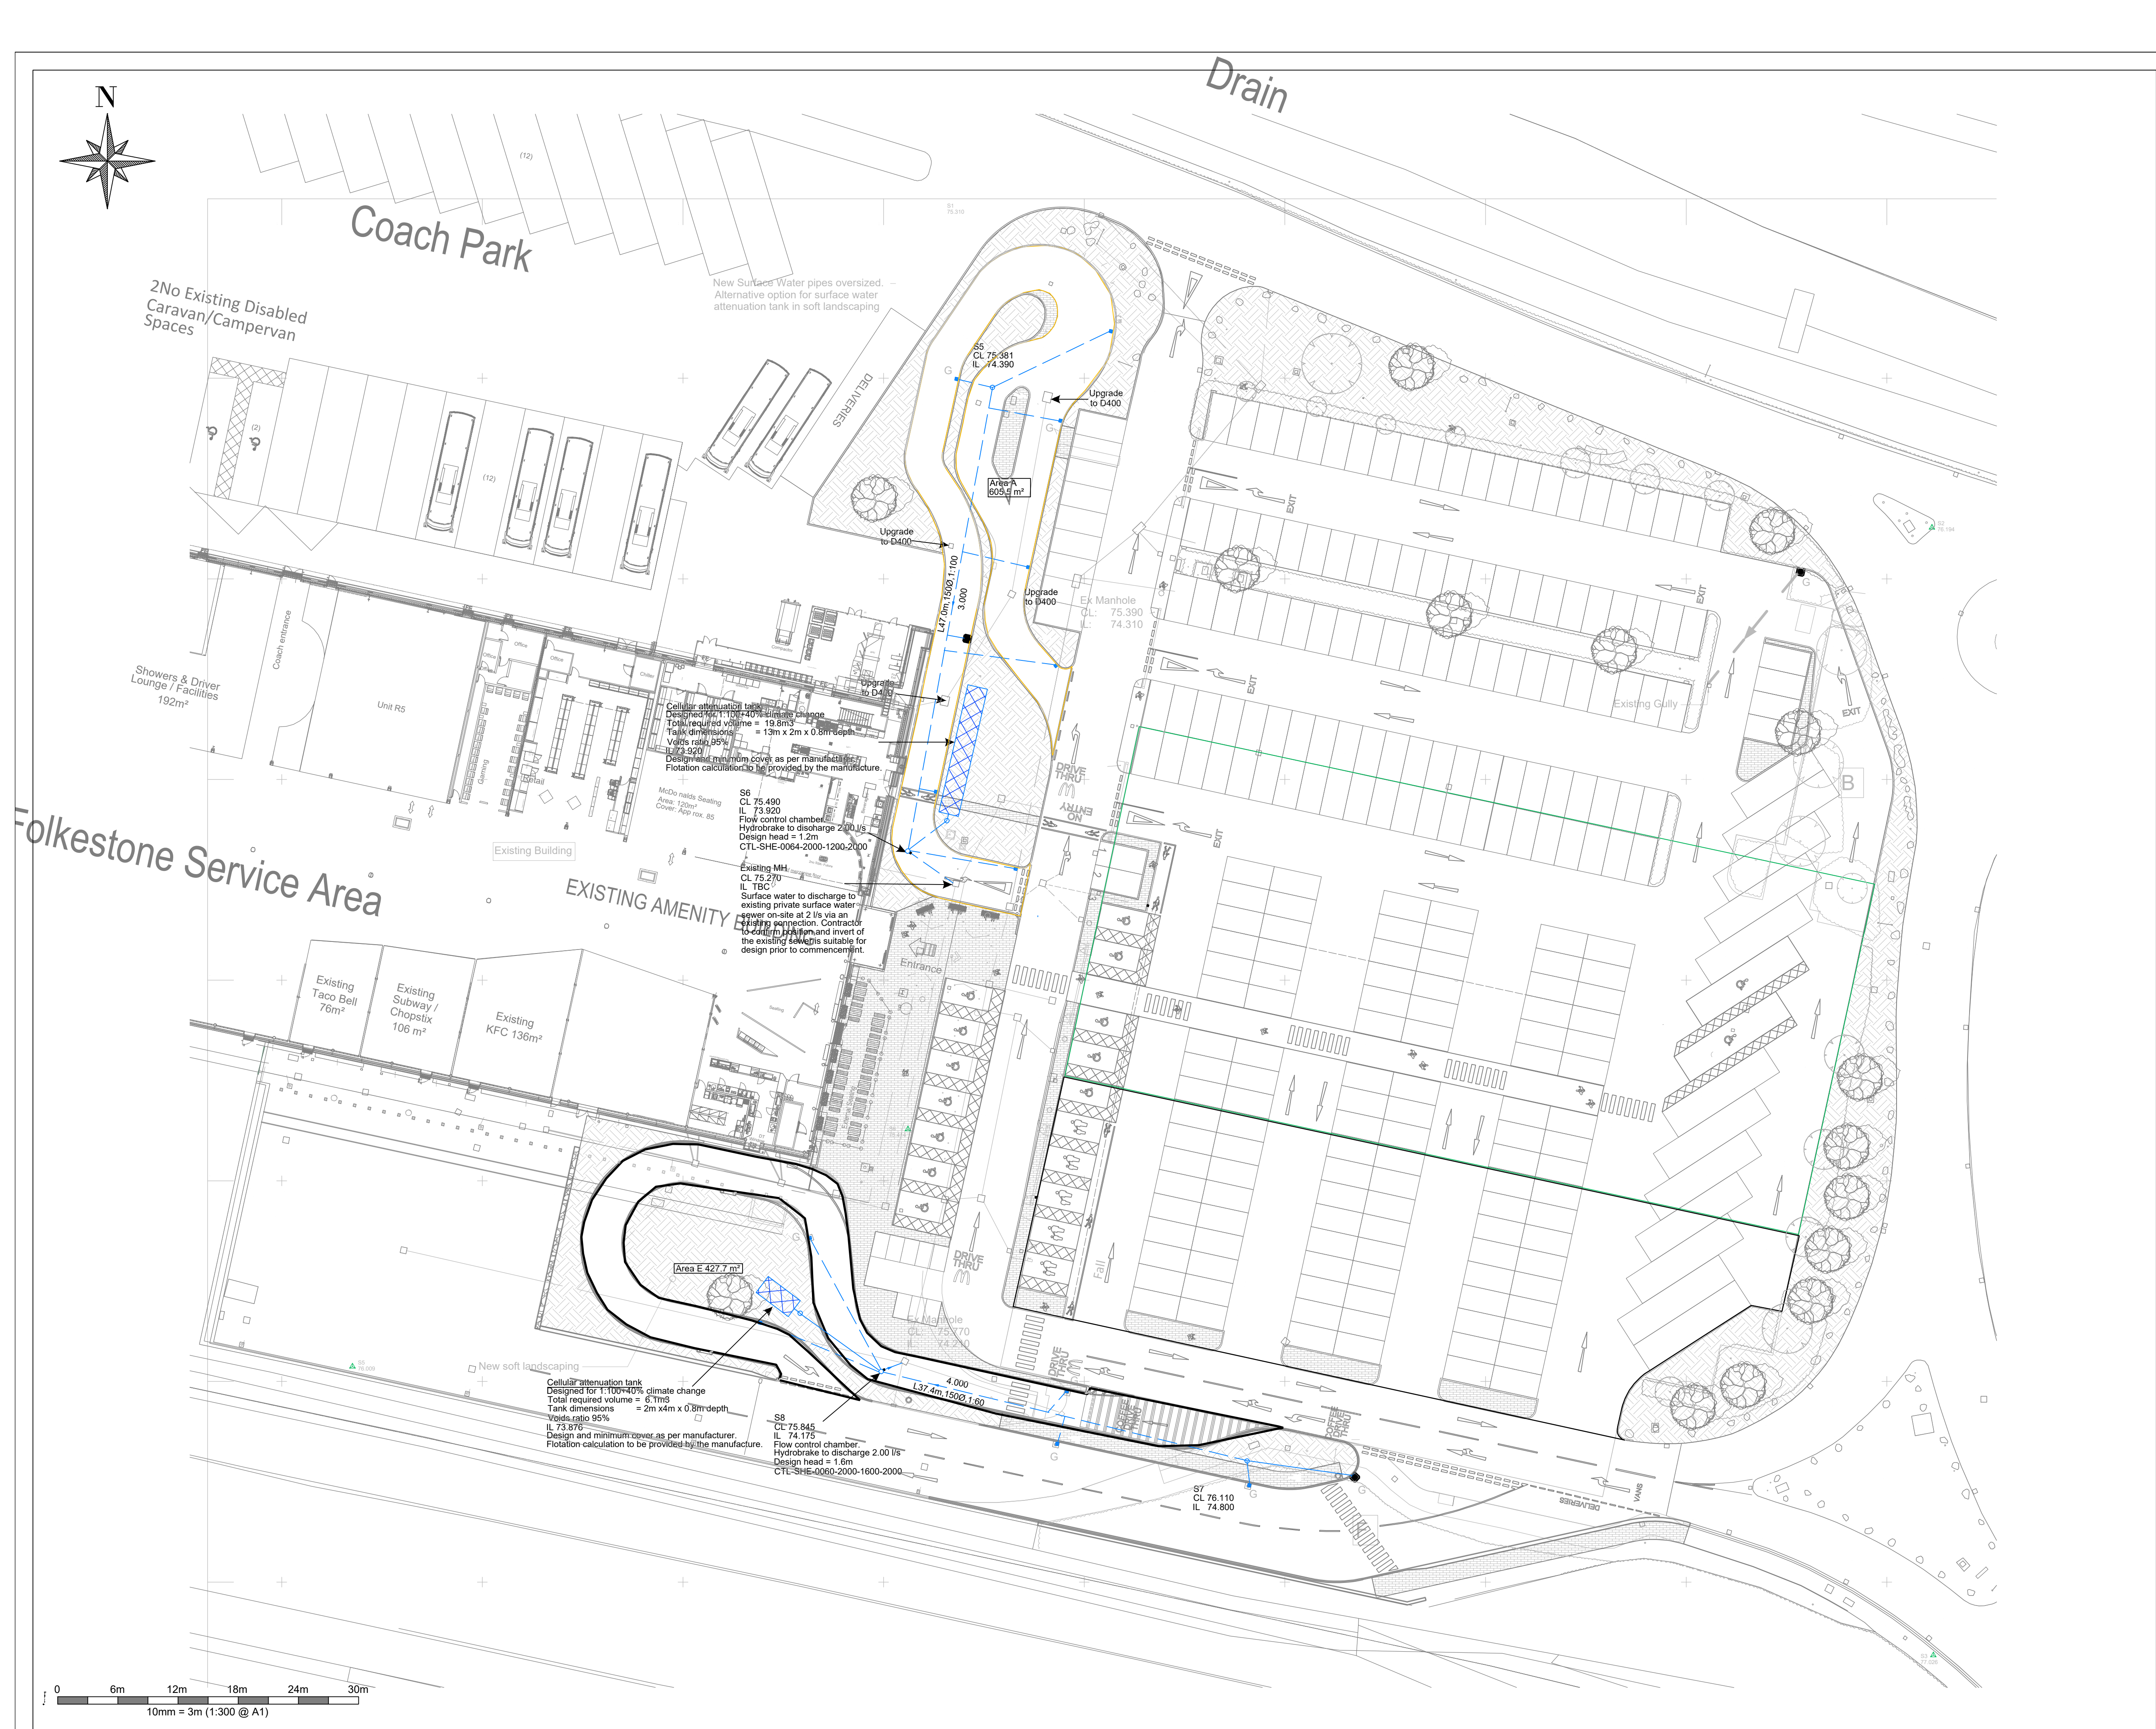

- | KEY: | |
|---|---|
|  | Area C area 2667.30m ² |
|  | Area D area 1806.4m ² |
|  | Area A area 605.5m ² |
|  | Area E area 427.7 m ² |
|  | Surface water drain |
|  | Surface water manhole with reference number |
|  | Cover level |
|  | Invert level |
|  | Overland flow routes |
|  | Flow control at manhole |
|  | Gully |
|  | Oil interceptor |

Baxter Glaysheer Consulting Ltd

Drawing Title:

Detailed Surface Water
Drainage Layout



Drawn by: WW	Checked by: DS	Date: Sept 2024
-----------------	-------------------	--------------------

Scale: 1:300 @ A1	Status: Preliminary
----------------------	------------------------

Drawing No:	Issue:
81973-500-002	P01