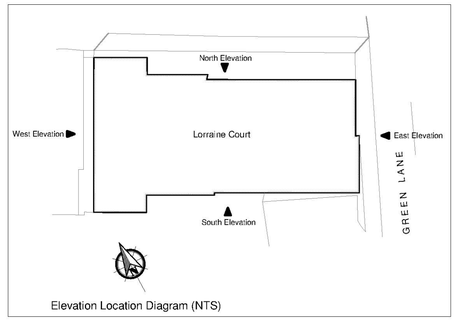

Elevation Location Diagram (NTS)

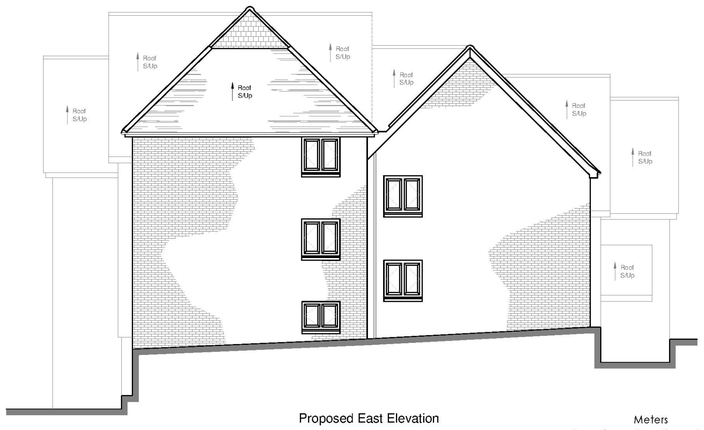

Proposed East Elevation

Proposed North Elevation

Meters
0 1 2 3 4 5

Scale: 1:100

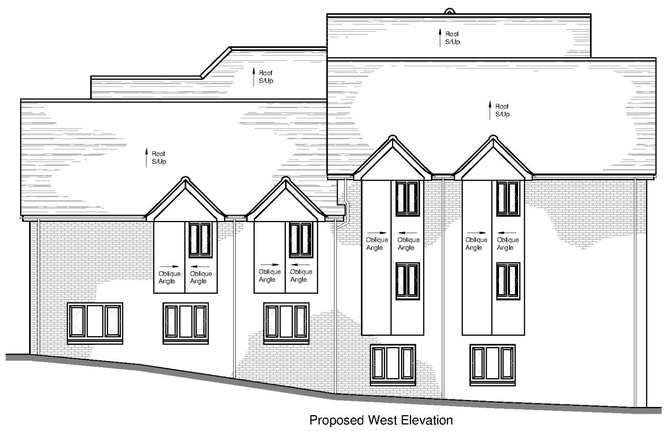

Proposed West Elevation

Proposed South Elevation

Notes:

- Existing white uPVC double glazed tilt and turn windows to all elevations to be replaced with new uPVC double glazed side hung casement windows.
- Existing white uPVC double glazed tilt and turn double doors to first & second floor flats to be replaced with new uPVC double glazed side hung double doors.
- Existing powder coated aluminium communal entrance doors to be replaced on like-for-like basis.

PLANNING ISSUE

Rev.	Date

Do not scale from this drawing. Dimensions to be verified on site by contractor prior to commencement of work.

This drawing is the copyright of the practice and may not be reproduced in part or in whole without the prior written consent of the practice.

© 2019 Faithorn Farrell Timms LLP

Faithorn Farrell Timms
10 Hinns Mere Way
Woodingdean Business Park
Brighton
BN2 6AH

T 01273 305027

Client
Amber Construction Services Ltd

Project
Lorraine Court
Green Lane
Folkestone

Drawing Title
Proposed Elevations

Date	Scale
July 2019	1:100 @ A1
Drawn By: SB	Checked By: IR
Project No.: T3-0888	Drawing No.: T3-0888-03 Rev.: 1