RONT ELEVATION IS COLOURED FOR ILLUSTRATION PURPOSES.
REFER TO MATERIALS PLAN FOR PROPOSED WALL AND ROOF MATERIALS AND COLOUR OF DOORS AND WINDOWS.

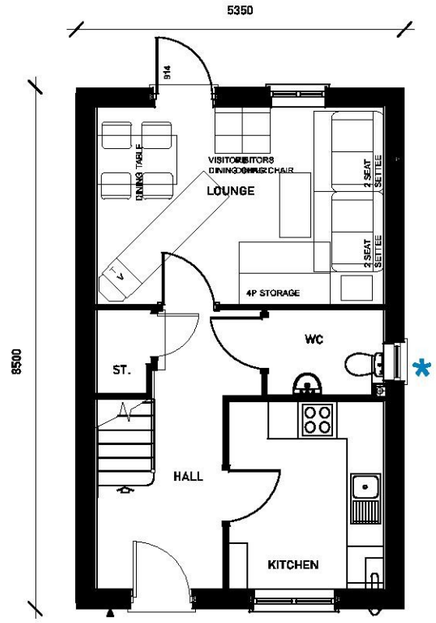

GROUND FLOOR PLAN

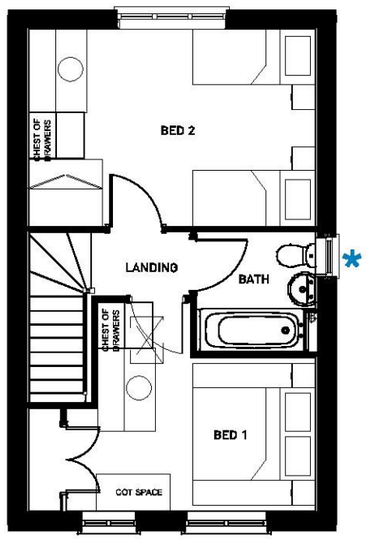

FIRST FLOOR PLAN

0 1 3 5m
1:100 Scale

PLOTS
AS STANDARD: 175, 205, 208, 209
HANDED: 174, 206, 207
* WINDOW TO PLOT 174, 205 & 207 ONLY

LAND AT SELLINDGE, KENT, PHASE 2 - **AA23 ELEVATIONS & FLOOR PLANS**

Pegasus Design

PLANNING | DESIGN | ENVIRONMENT | ECONOMICS | WWW.PEGASUSPG.CO.UK | TEAM/DRAWN BY CCW/KP | APPROVED BY P.M: MCC | DATE: 04/07/2018 | SCALE: 1:100 @ A3 | DRWG: T.0231_56 SHEET NO: 20 REV: A | CLIENT: TAYLOR WIMPEY |

Copyright Pegasus Planning Group Ltd. Crown copyright. All rights reserved. Ordnance Survey Copyright Licence number 100042093. Premap Licence number 100020449. Simplifie
Pegasus accepts no liability for any use of this document other than for its original purpose, or by the original client, as confirmed. Paper copies are deemed to be unchecked. T 01285 641