

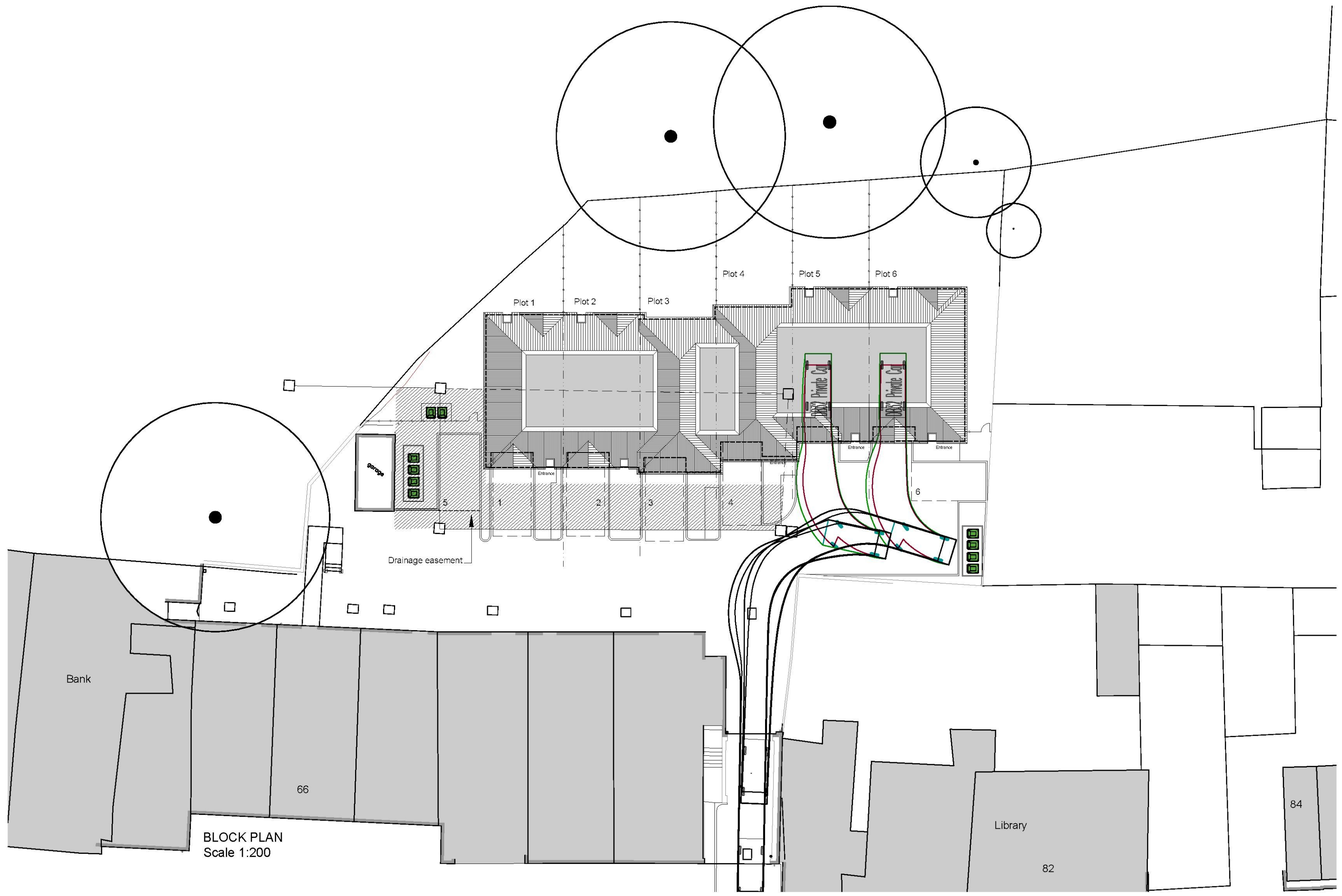



BLOCK PLAN
Scale 1:200

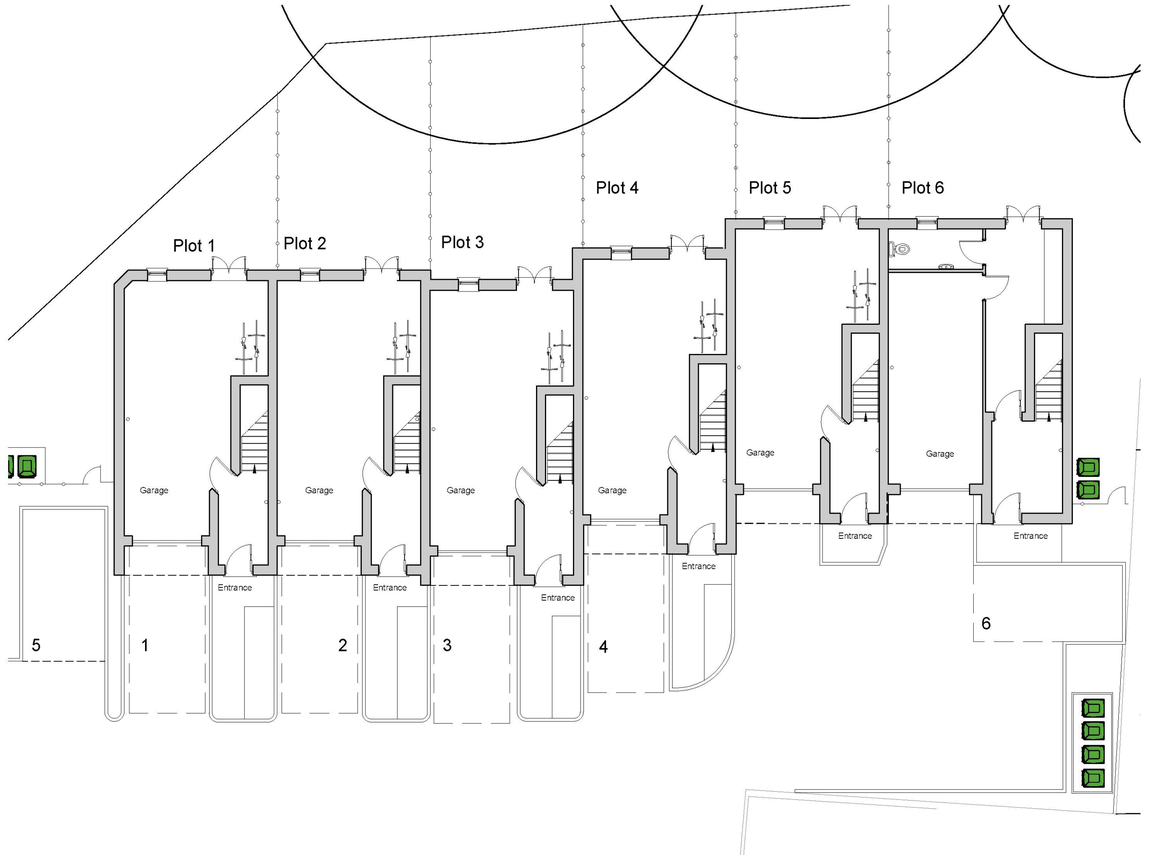

GROUND FLOOR PLAN
Scale 1:100

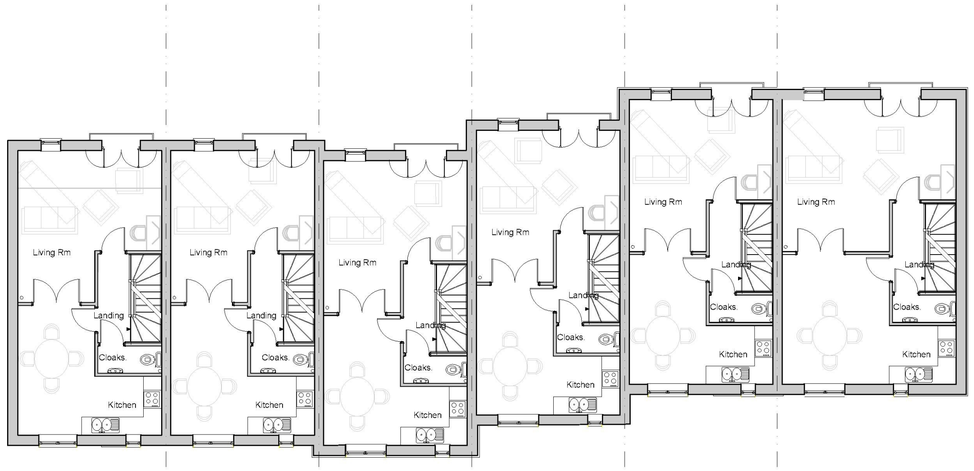

FIRST FLOOR PLAN
Scale 1:100

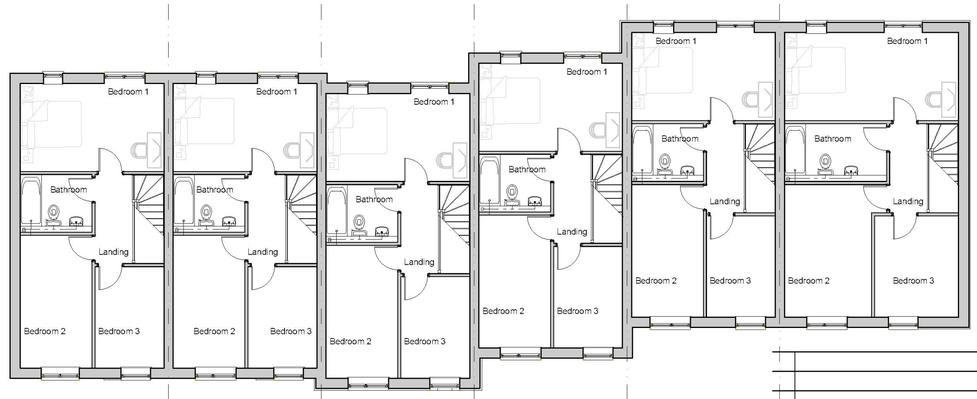

SECOND FLOOR PLAN
Scale 1:100

0 1 2 3 4 5 6 7 8 9 10 metres

A	Design amended	04/05/17

Drawing Issue Status: PLANNING — P

CLIENT: Mead Developments Ltd

PROJECT: Proposed Development, High Street, New Romney, Kent

TITLE: Proposed Plans

RDA Architects : Chartered Architects
Evegate Park Barn, Evegate, Smeeth, Ashford, Kent, TN25 6SX
Tel: 01303 814455 e-mail: rda@rdaarchitects.co.uk

© RDA Architects

Drawing Number (Project / Sheet)	Revision	Date
17.108 / 05	A	MARCH-2017
		A1 Scale: 1:100/200