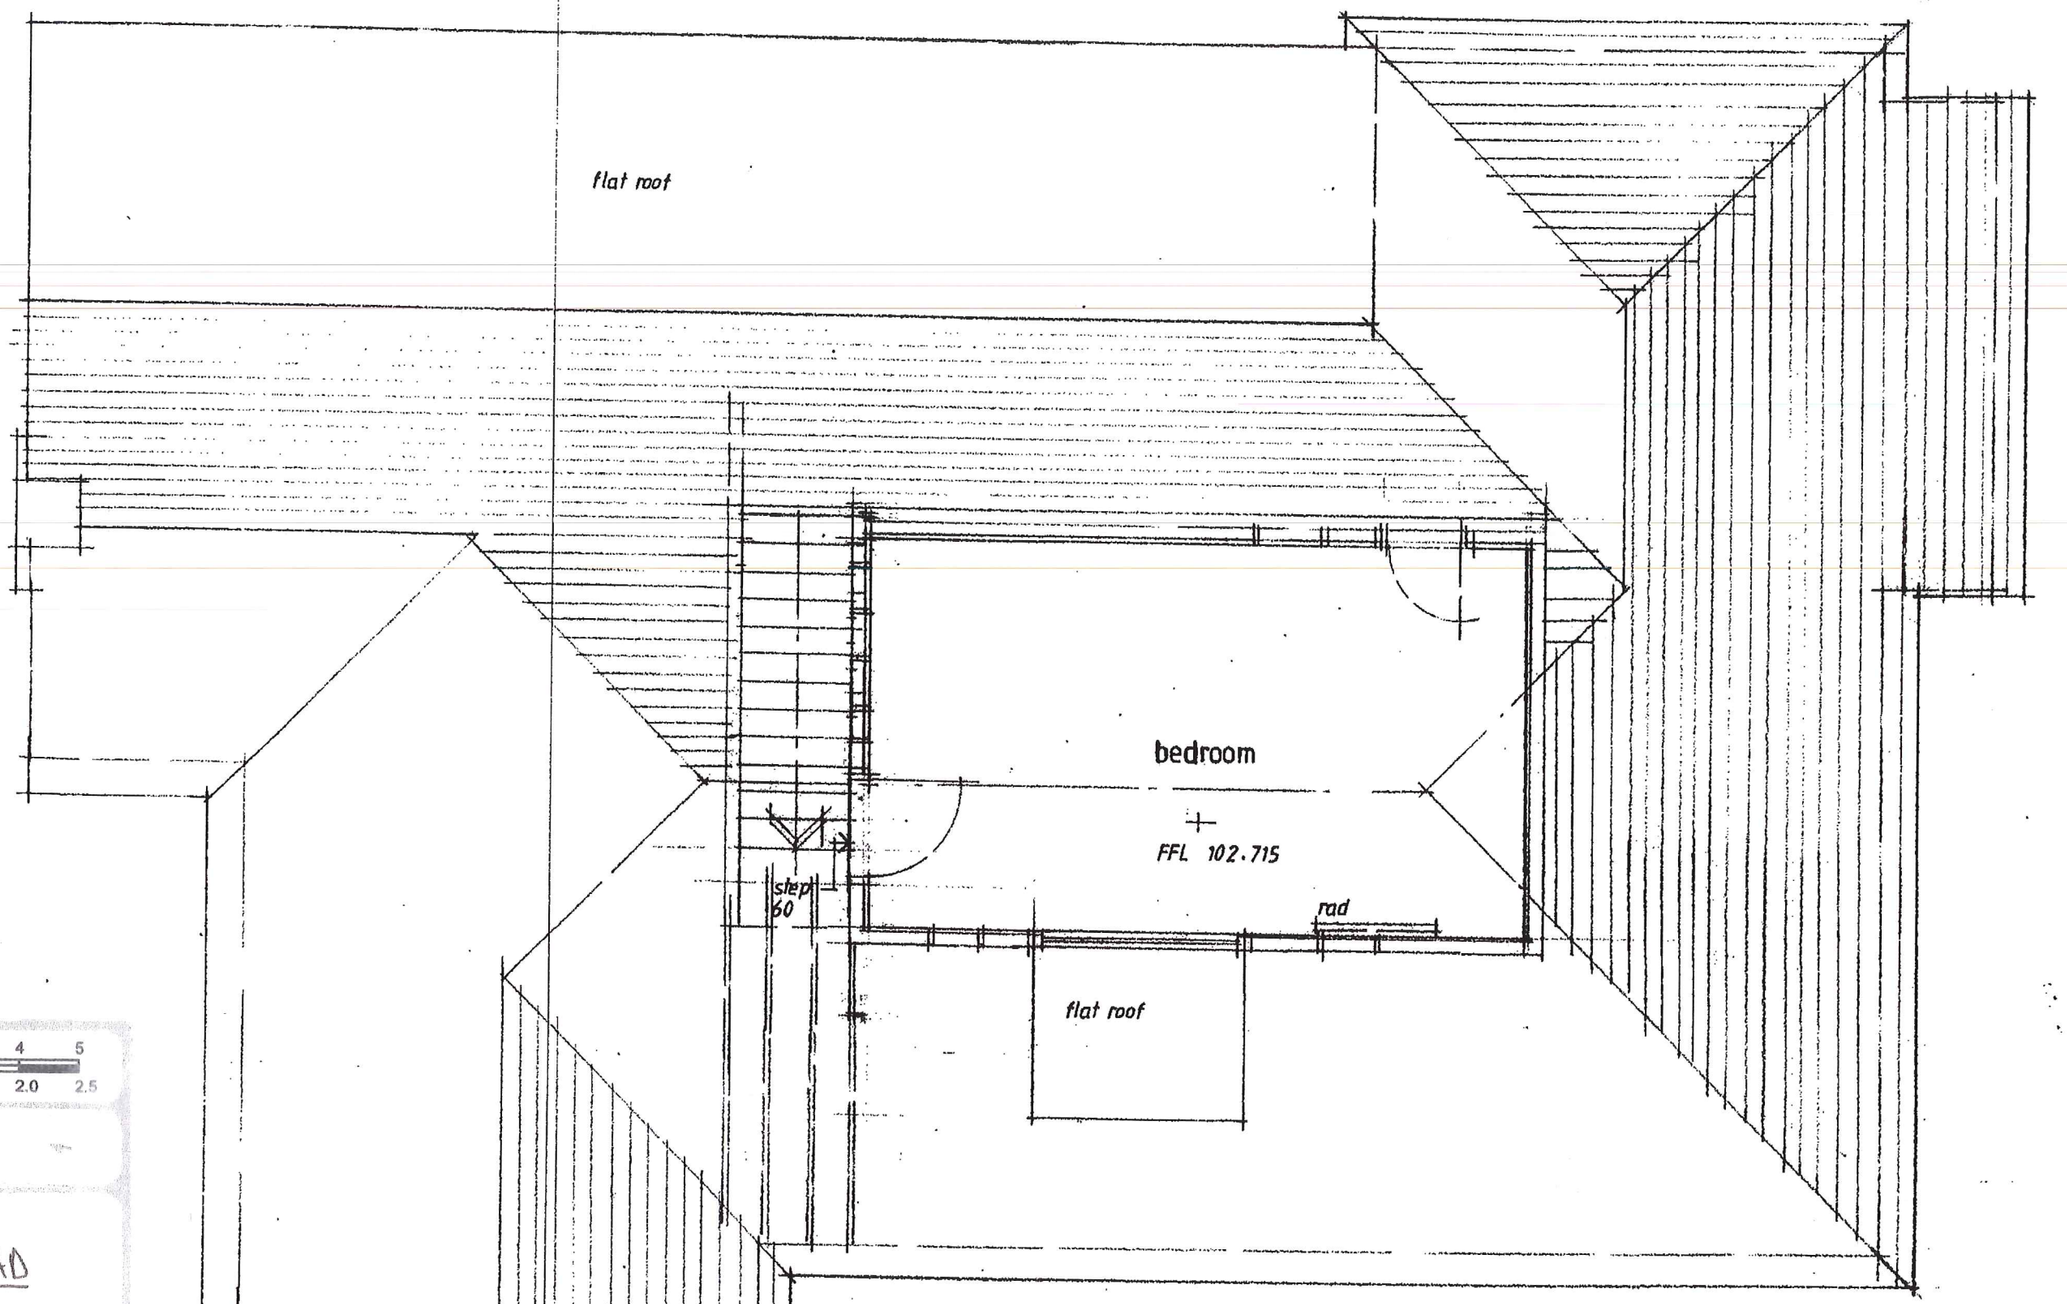


M 1:100 0 1 2 3 4 5

M 1:50 0 0.5 1.0 1.5 2.0 2.5

SCALE 1:50

43 HYTHE ROAD
DYMCHURCH
KENT

FIRST. FLOOR EXISTING

CLIENT NO: TANTON

JOB NO:

DATE: 19/07/21

SCALE @ A3: 1:50

PG NO

first floor plan

A

David Thompson
ArchitecturalServices
99a Bouverie Road West ,
Folkestone
CT20 2LB
07932676769
davidthompson@architectural.uk.com