
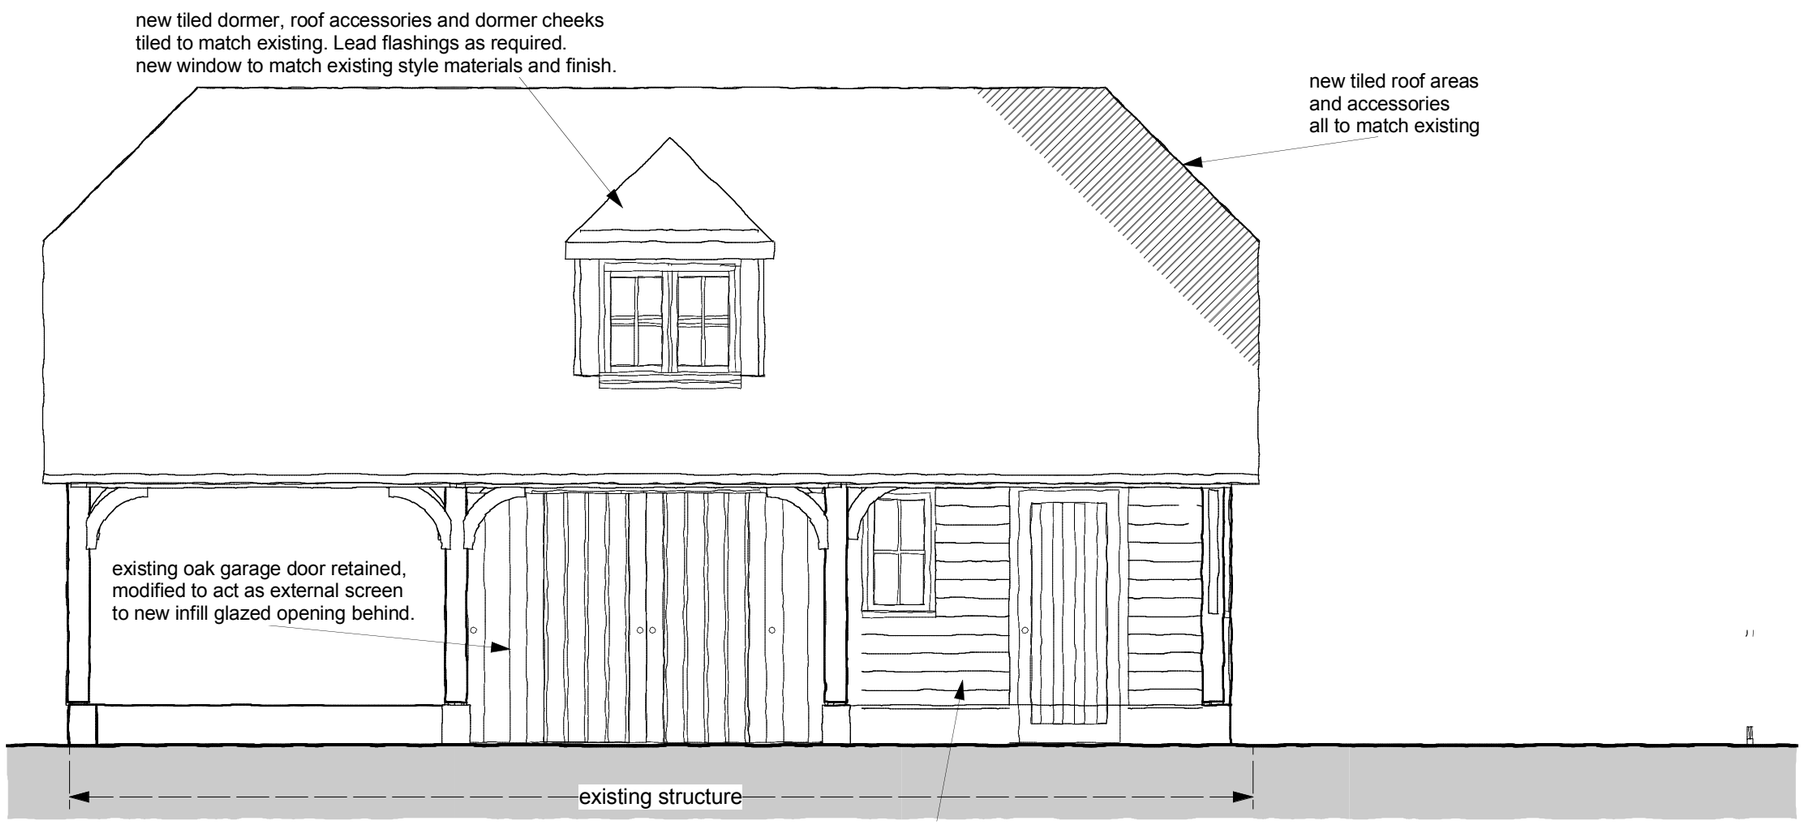


PROPOSED
SOUTH ELEVATION

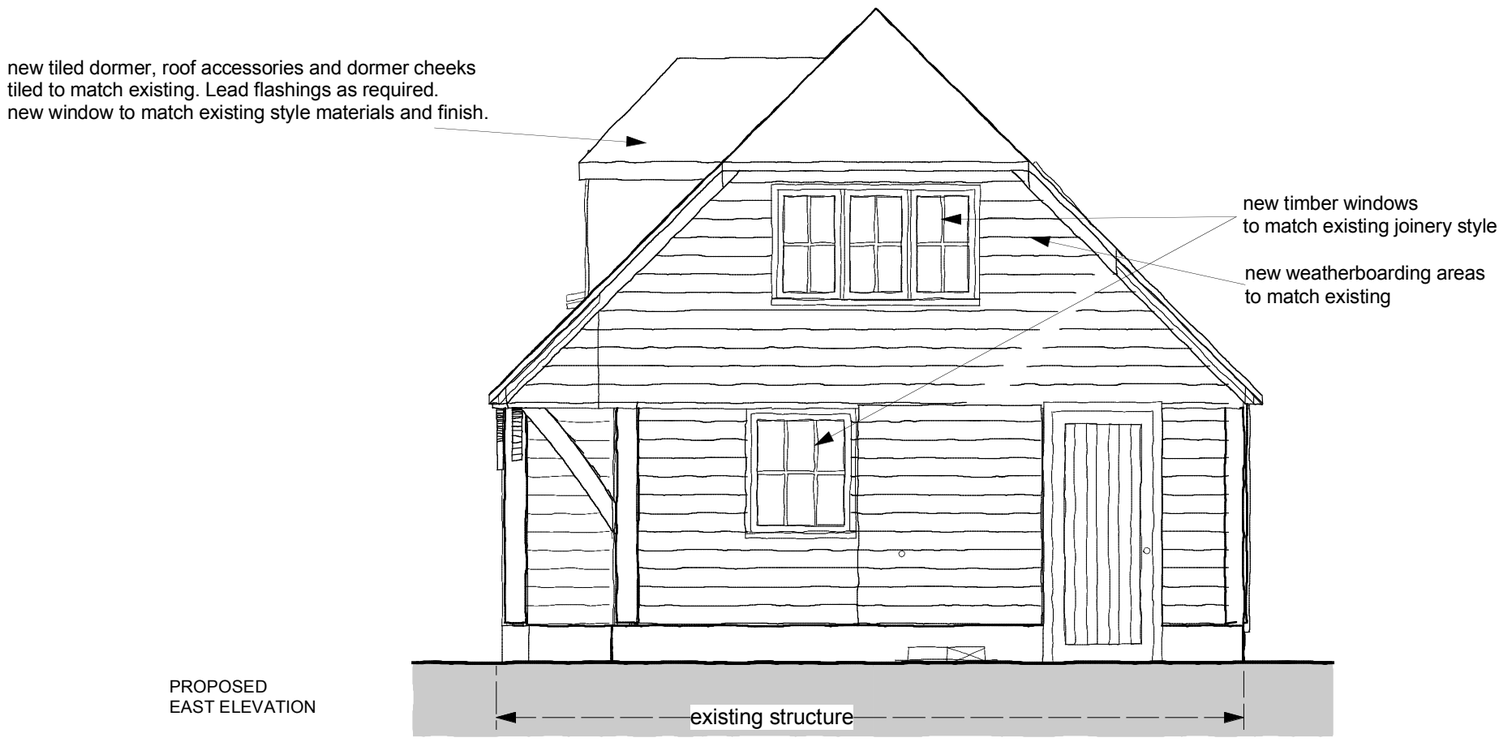

PROPOSED
EAST ELEVATION

CADFILE REF
1360p4000c20221125-SCH

This drawing is copyright
BobEddenArchitect: Sellindge,Kent(UK) © 2022

Reproduction(s) of Ordnance Survey® material included within this drawing or document are made under licence.
© Crown Copyright. All rights reserved:
Licence no. AR100014517

This drawing has been produced for the undermentioned client for the stated purpose only and is not intended for use by any other person or for any other purpose.

Do not scale from this drawing, work to figured dimensions only.

All dimensions are to be checked on site before commencing any fabrication or works; Any discrepancies between figured dimensions and site dimensions are to be reported immediately.

This drawing is to be read in conjunction with all other drawings, project documents and information; any conflicting requirements are to be reported.

NOTE:
ALL NEW MATERIALS & FINISHES TO MATCH EXISTING

Revision / Date	Description
rev-C-20221125	planning application scheme pre-submission refinements
rev-B-20221010	planning application scheme finalised
rev-A-20220628	post meeting adjustments
rev-o-20220626	status drawing

PLANNING APPLICATION

Code	Drawn By	Source•mac
		super

Paper Size & Scale	OriginationDate
A3 1: 50	20220625

Drawing Title

PROPOSED
ELEVATIONS
SOUTH & EAST

Project Title
Minor Alterations to existing outbuilding

Proposed Development at
Malt Farm
Bossingham Road
Stelling Minnis
Kent CT4 6BD
for Justin Lello

• BOB EDDEN •
• ARCHITECT •
•11 SOMERFIELD BARN COURT • SELLINDGE•
• ASHFORD • KENT • TN25 6JD •
• tel 07918 882742 • bobedden@aol.com •

Drawing Number	Revision
1360p4 015	-C-