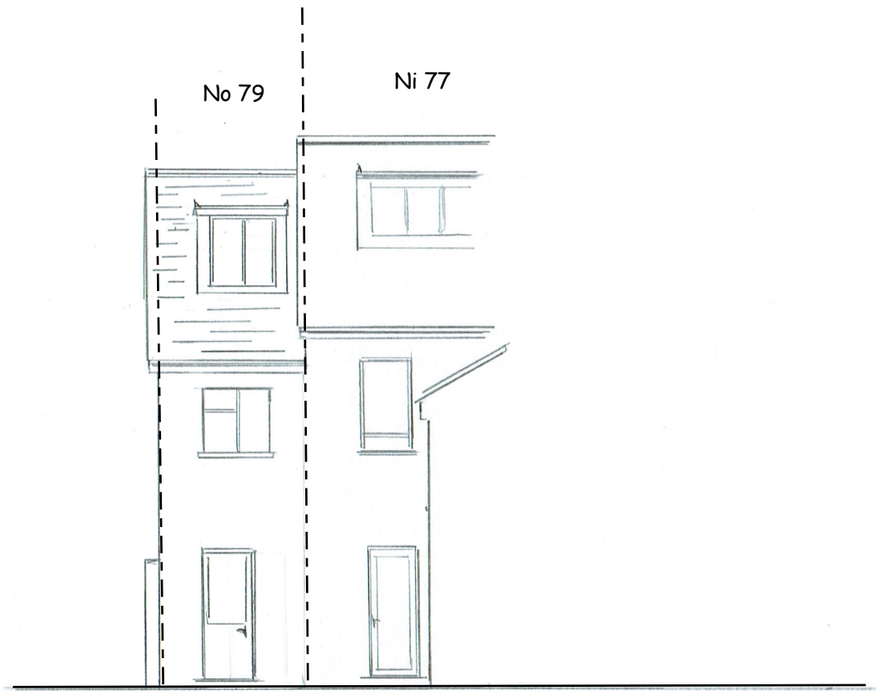

Rear Elevation

Scale bar

0 2 4 6

Sub-division of 77 -79 Walton Rd to create an independent dwelling at No 79 following refusal of app: 22/1695/FH
79 Walton Road - Folkestone CT19 5QS
Proposed rear elevations
Drawing Number CB-005

Scale 1:100 @ A3	Drawn By: Chris Brian CB Planning 07810 432 781
Date: 07/03/23	