




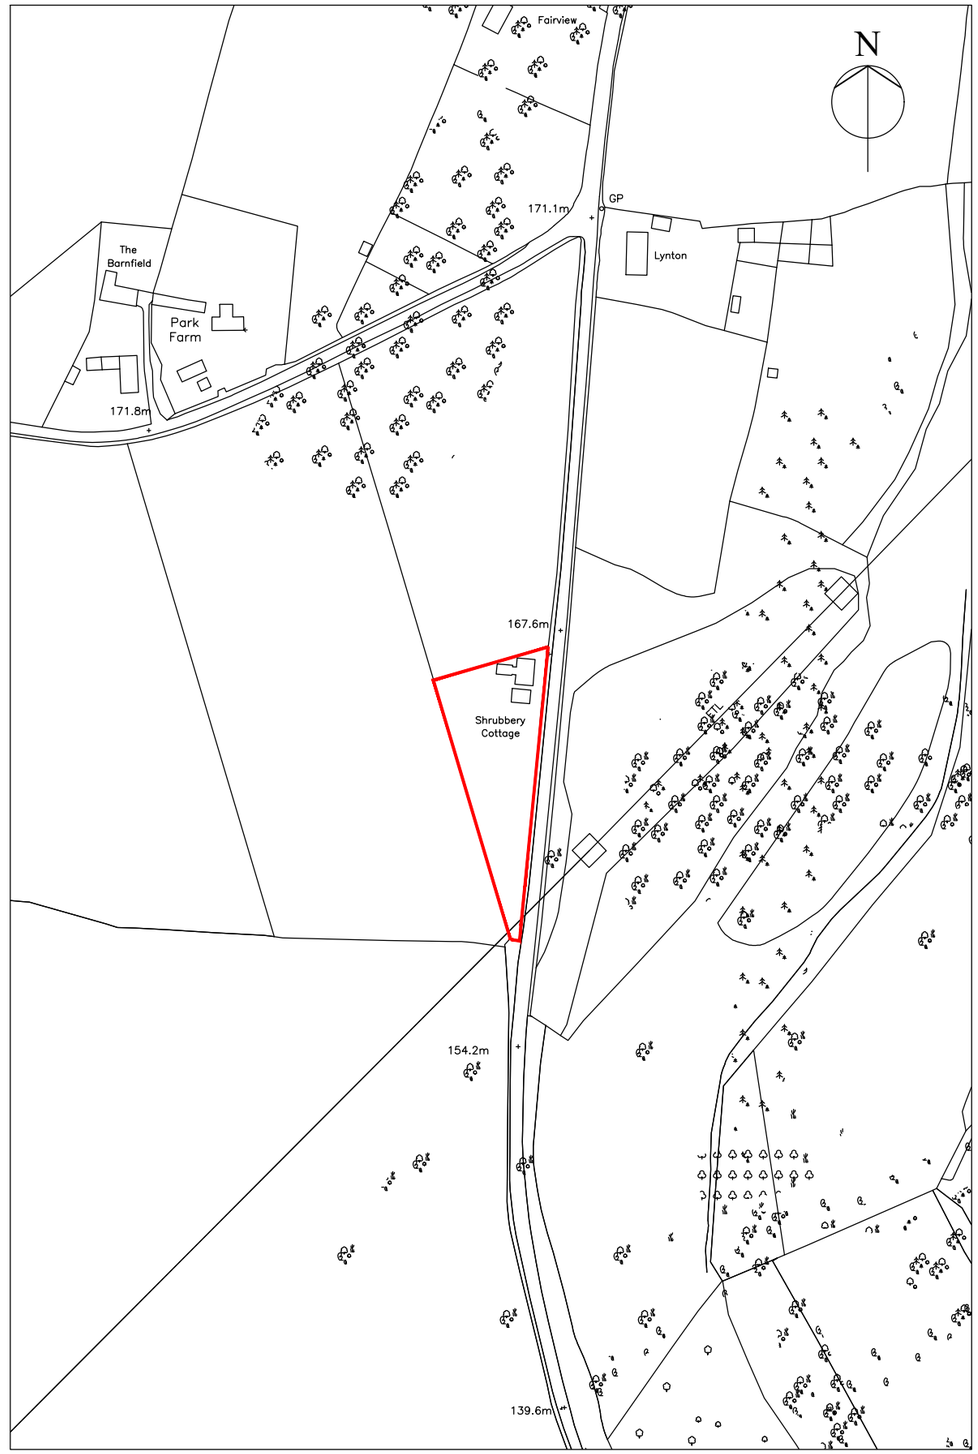

Existing Site Plan 1:500

10 0 10 20 30 40 50 metres

Site Location Plan 1:2500

100 0 100 200 300 400 metres

NOTES:
- Do Not Scale
- The Contractor is responsible for checking all dimensions, tolerances and references. All discrepancies must be reported to Stour Valley Architecture before works proceed.
- Where an item is covered by drawings to different scales, the larger scaled drawing is to be worked to.

COPYRIGHT: Stour Valley Architecture own the copyright to this drawing. Their written consent must be obtained before this drawing is copied or used for any purpose other than the one in which it was supplied.

Rev	Date	Description

Drawing Description: Existing Site Plan

Scale: 1:500/ 1:2500 @ A3

Date: Feb 2024

Project: Shrubbery Cottage, Stowting Hill, Stowting, Kent

Stour Valley Architecture

Drawing Number: 2410/ 01

Revision: /