


Ground Floor Plan
Existing

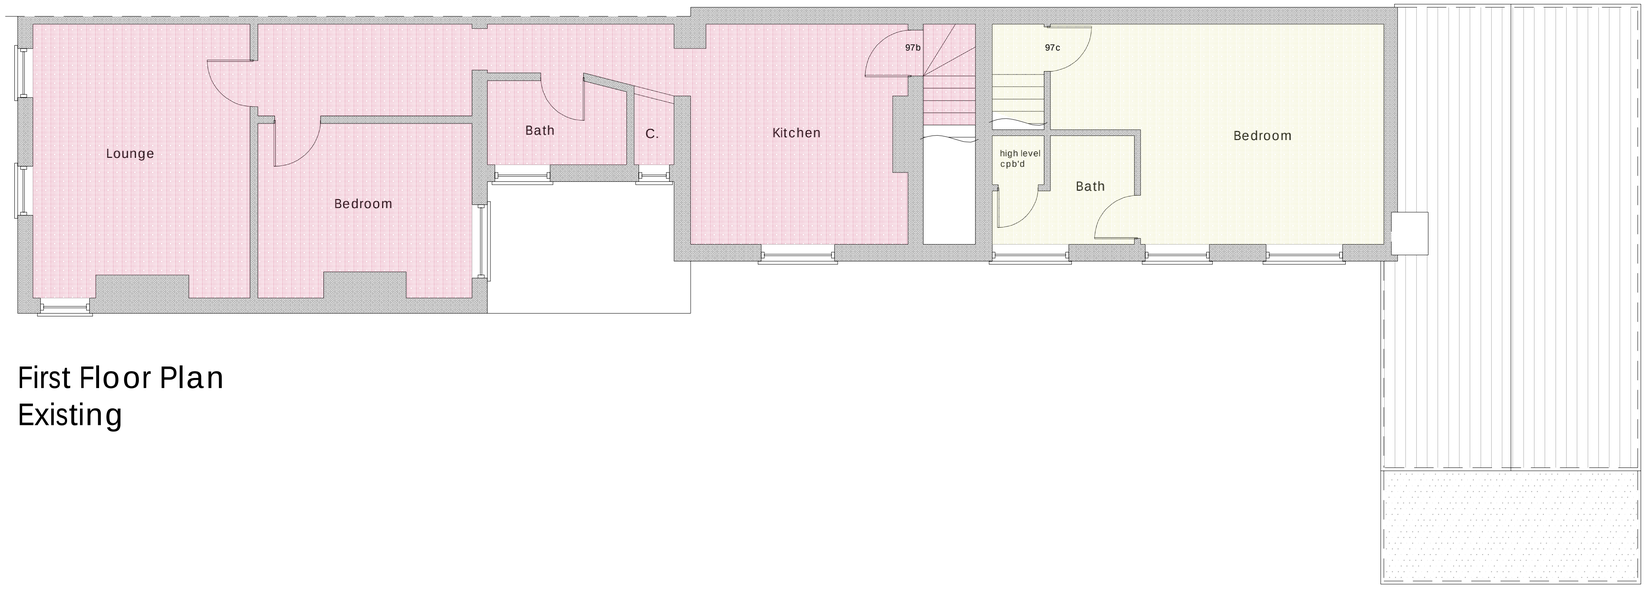

First Floor Plan
Existing

0 1 2 3 4 5 Scale Bar - A1 - 1:50 10

KENT BUILDING CONTROL LTD

rev.	date	amendment

Kent Building Control Ltd
Office 5 The Farmhouse
Yew Tree Studios
Stanford
TN25 6DH

01303 656001

client: A Attfield

project: 97 Dymchurch Road Hythe CT21 6JN

drawing title: Existing Floor Plans

scale: 1:50 date: 31.01.23 drawn by: JB

drwg no.: KBC/22/178/004 rev.: 0