

Plan Proposed plan 23a side elevation North and South

AS APPROVED AND AS PROPOSED

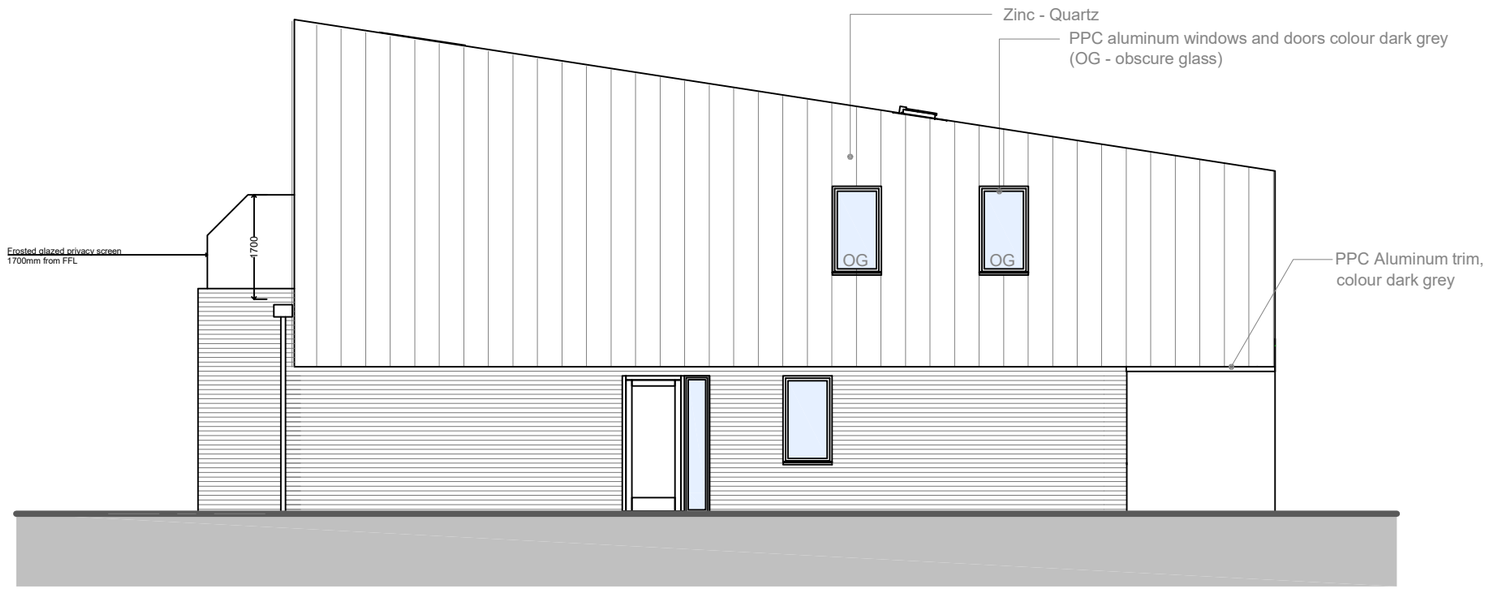

North Elevation

Scale 1:100

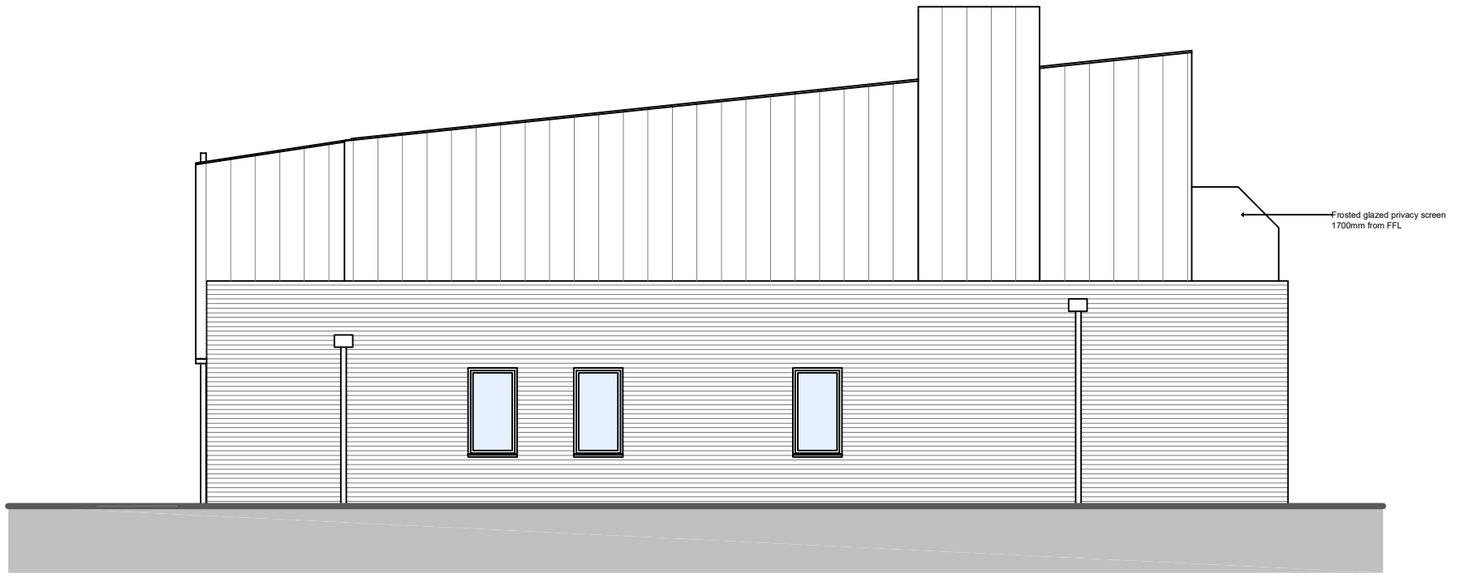

South Elevation

Scale 1:100

1:1250 0mm 10m 20m 50m

1:500 0mm 5m 10m 25m

1:200 0mm 2m 4m 10m

1:100 0mm 1m 2m 5m

1:1 0mm 10mm 20mm 50mm

Project 63 The Parade Greatstone Drawing East & North Elevations, Sec A-A	Project No. 2123 Dwg No. 3.201- Rev Scale 1:100 @ A3	Rev Date Notes	NOTES	Notes Do not scale from this drawing unless for the purposes of Local Authority Planning Approval. Please verify that the information is correctly printed to scale by checking the control bar. This drawing must be read in conjunction with all other related drawings and documentation. This drawing is copyright of Hebden Design Studio Ltd ©. All rights reserved