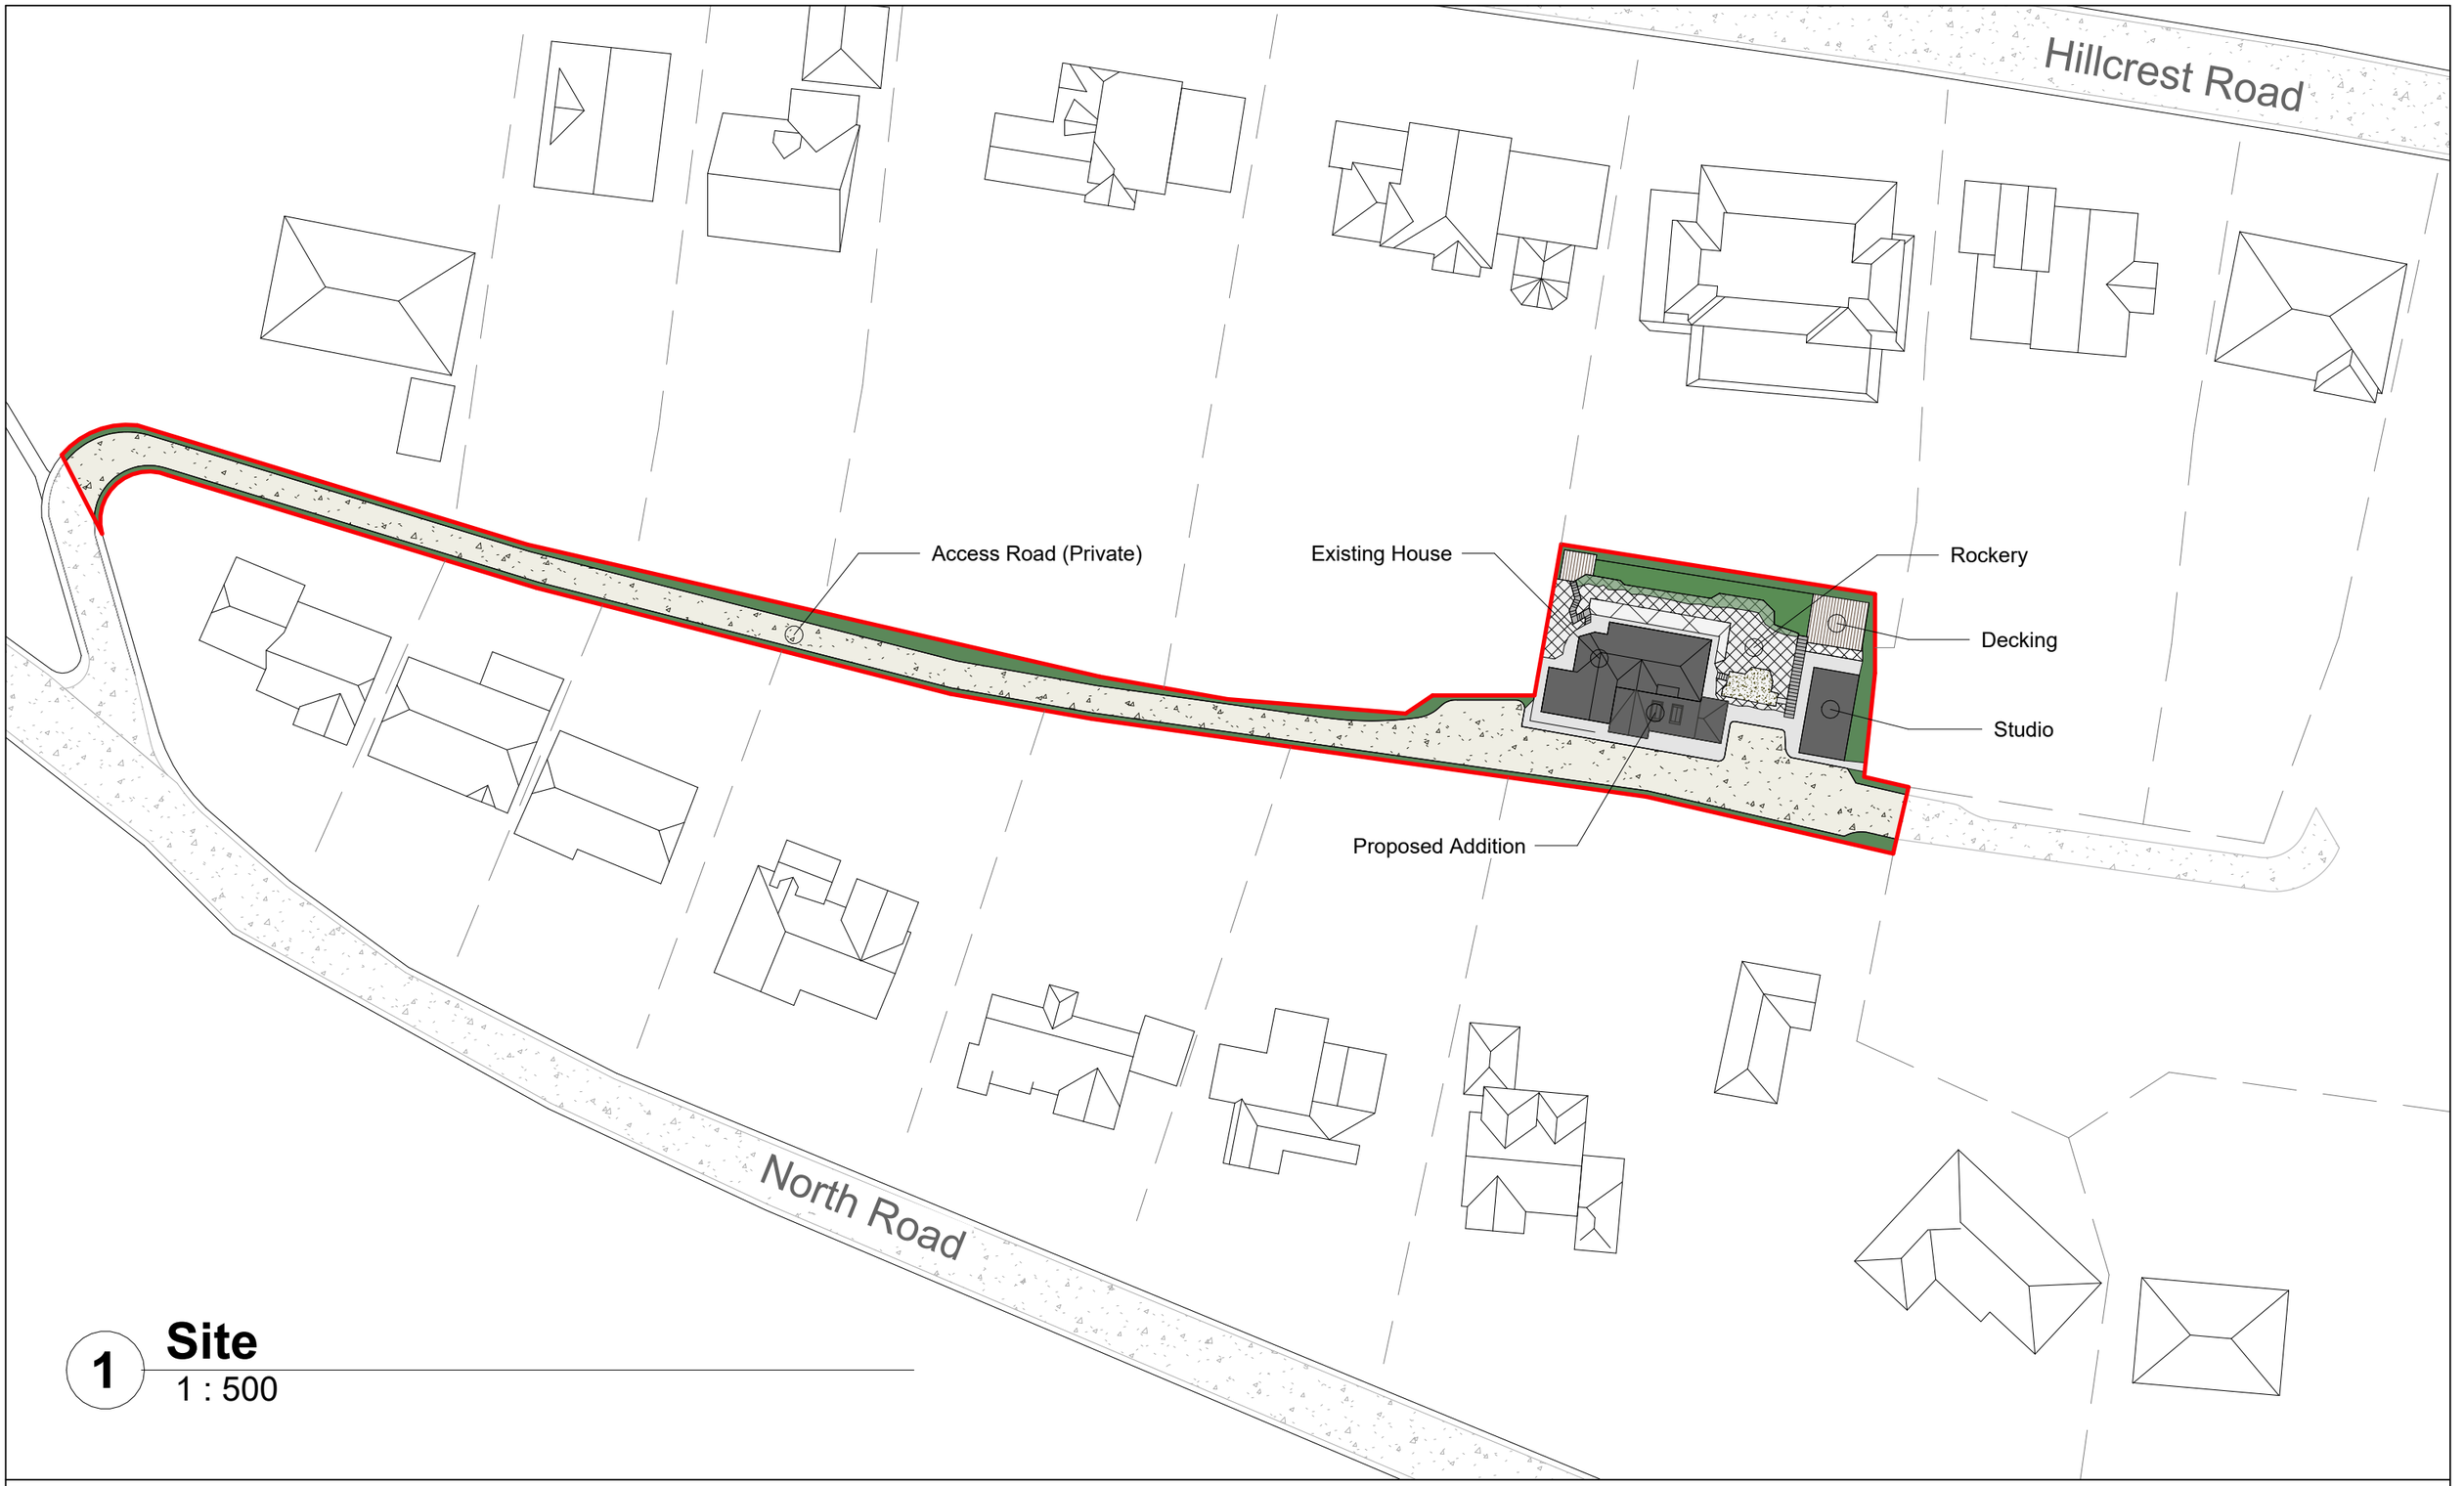


1 Site

1 : 500

No.	Description	Date

Michele Baxter

Quarry Lane Cottage
Single-Story Extension

Address:

Quarry Lane Cottage
Quarry Lane
Hythe, Kent
CT21 5HE

Site Plan

Project number	12217913
Date	09/06/2023
Drawn by	AJB
Scale	1 : 500

A102

01/07/2023 17:36:42