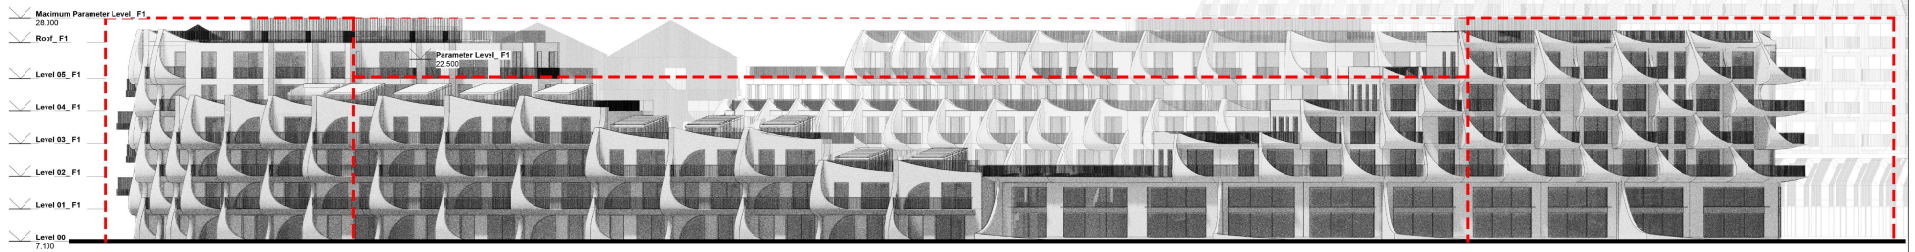

South Elevation_Plot F1
1 : 250

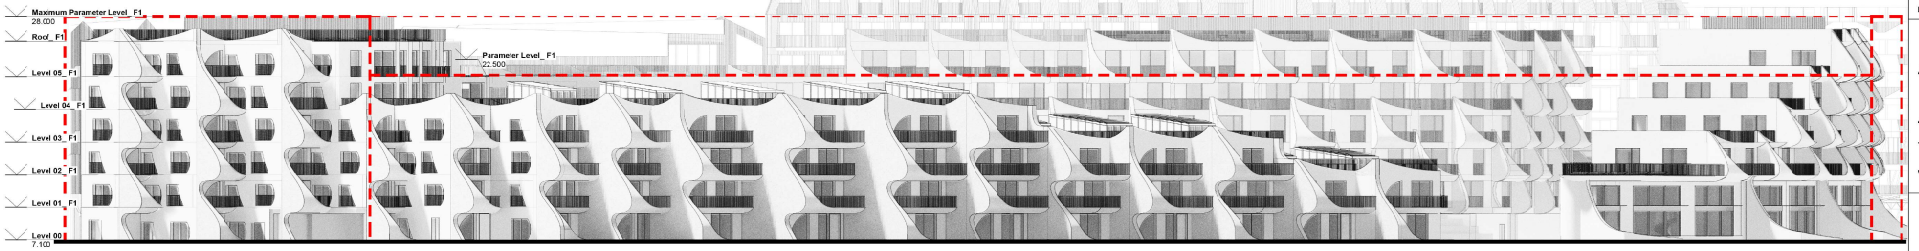

South-West Elevation_Plot F1
1 : 250

Dimensions govern Do not scale drawings.
All dimensions are n millimeters unless noted otherwise.
All dimensions shall be verified on site before proceeding.
All discreparcies tc be notified in writing to A IS FOR ___
This drawing is to be read in conjunction with all relevant
architecturaland engineers information
All rights reserved. © A is for Architecture Ltd.
Area measurements must not be taken to represent contractual cocumentation.

NOTES UK Projects only:
This drawing may contain data under lease from Ordnance Servey. Unauthorized reproduction infringes crown copyright.

0m 2.5 12.5 Scale 1_ 250

KEY

PLOT F1 G1, H BOUNDARY

REV	DATE	AMENDMENTS	DRAWN BY	CHECKED BY
A	April 2025	Planning Application	JWT	DLA
-	January 2025	Planning Application	JWT	DLA

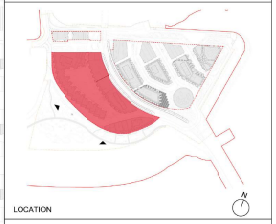

LOCATION

A IS FOR ___

493 Hackney Road, London, E2 9ED

Tel: +44 (0) 7746 274633

www.aisfor.co hello@aisfor.co

FOLKESTONE HARBOUR SEAFRONT DEVELOPMENT CO.

CLIENT

project	Plot F-G-H
number	008
drawing title	**Proposed Plot F1 Elevations**
scale	1 : 250 @ A1
status	Planning Submission
date	January 2025
drawn by	JWT
checked by	DLA
drawing no	rev no

008 -AISF-PL-60-1202 A