

TO BE INSTALLED IN ACCORDANCE WITH IG ELEMENTS FITTING INSTRUCTIONS


FIXING KITS SUPPLIED BY IG ELEMENTS

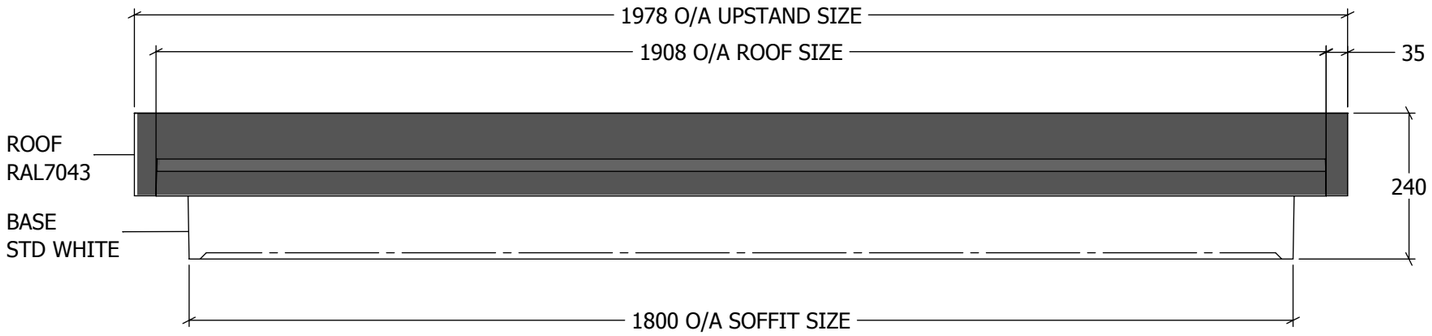

FRONT ELEVATION 1:10

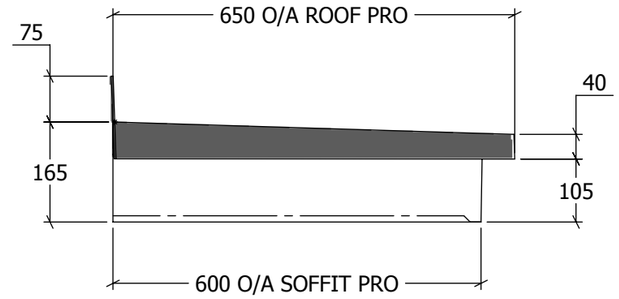

SIDE ELEVATION 1:10

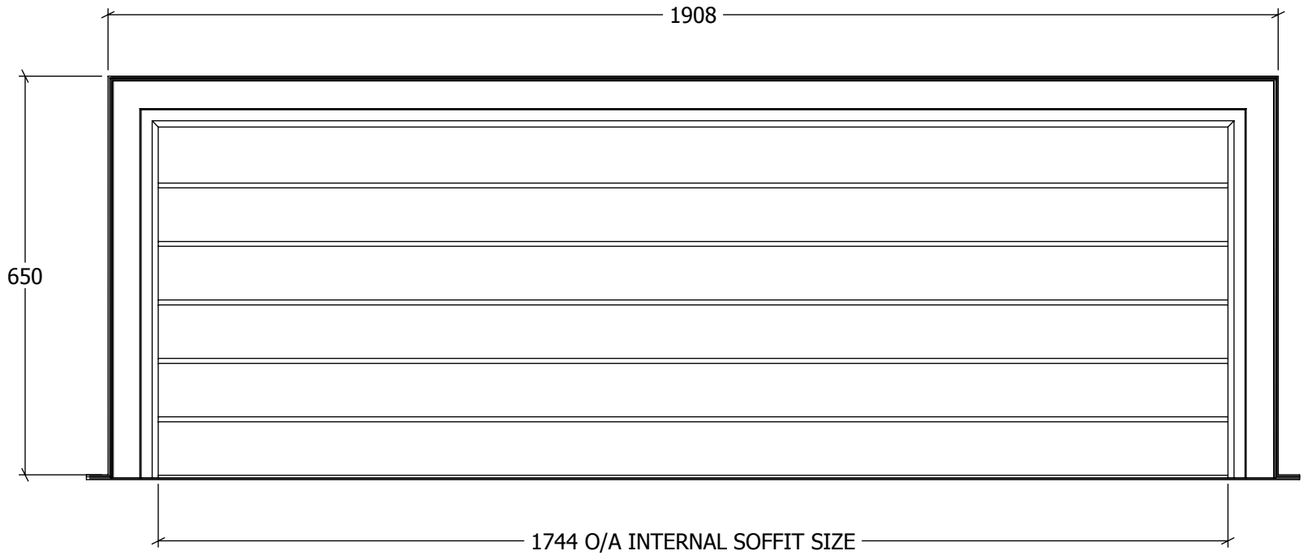


UNDERSIDE 1:10

CANOPY BASE AND ROOF SUPPLIED SEPARATE
TO BE FIXED BY OTHERS USING FIXINGS
SUPPLIED BY IG ELEMENTS ONE CANOPY FITTED

FIX ROOF BACK TO STRUCTURE
THROUGH UPSTAND AS PER
INSTALLATION GUIDE

FIX BASE TO STRUCTURE THROUGH INTERNAL
STEEL BRACKETS SUPPLIED BY IG ELEMENTS AS
PER INSTALLATION GUIDE

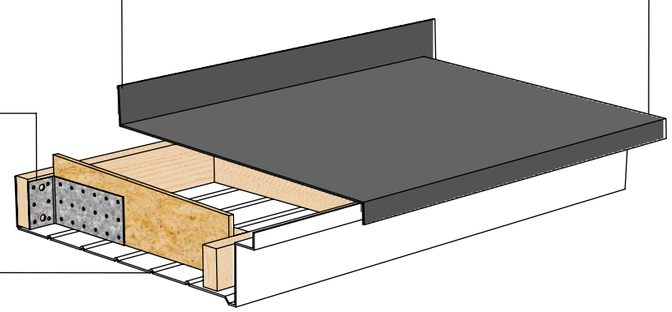

T&G EFFECT TO UNDERSIDE & DRIP LIP
DETAIL SURROUNDING BASE

IF YOU HAVE ANY QUERIES REGARDING THIS DRAWING PLEASE CONTACT: EMAIL- TECHNICAL@IGELEMENTS.COM TEL- 01283 552205

IG Elements

SWAINS PARK
PARK ROAD
OVERSEAL
DERBYSHIRE
DE12 6JS

APPROVAL

- ☐ DESIGN APPROVED
- ☐ DESIGN APPROVED AS NOTED
- ☐ REVISE AND RESUBMIT AS NOTED

SIGNED:_____

DATE:_____

IG-ELEMENTS

TITLE: FLAT CANOPY
1800x650
WILTSHIRE
UNIT TYPE:STD
PROJECT:IG ELEMENTS
STANDARD PRODUCTS

	INITIAL	DATE	
DRAWN	D.B	09/05/2018	rev
Dwg No:250316-0012-i			A