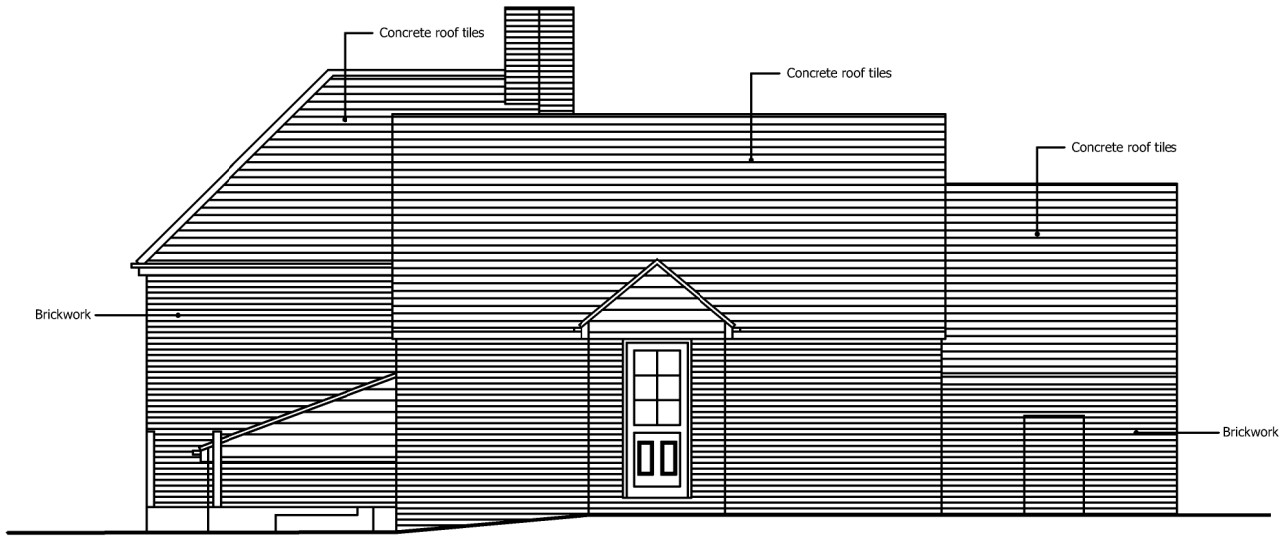

North Elevation

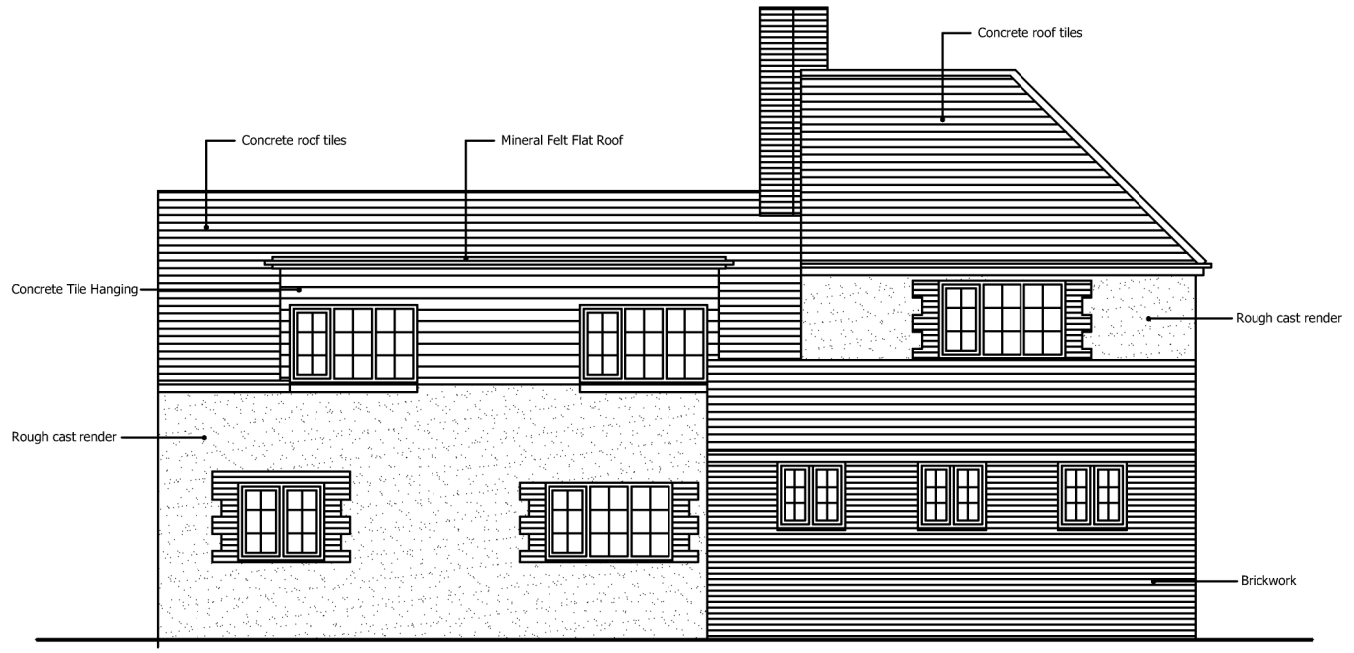

South Elevation

0m 1m 5m

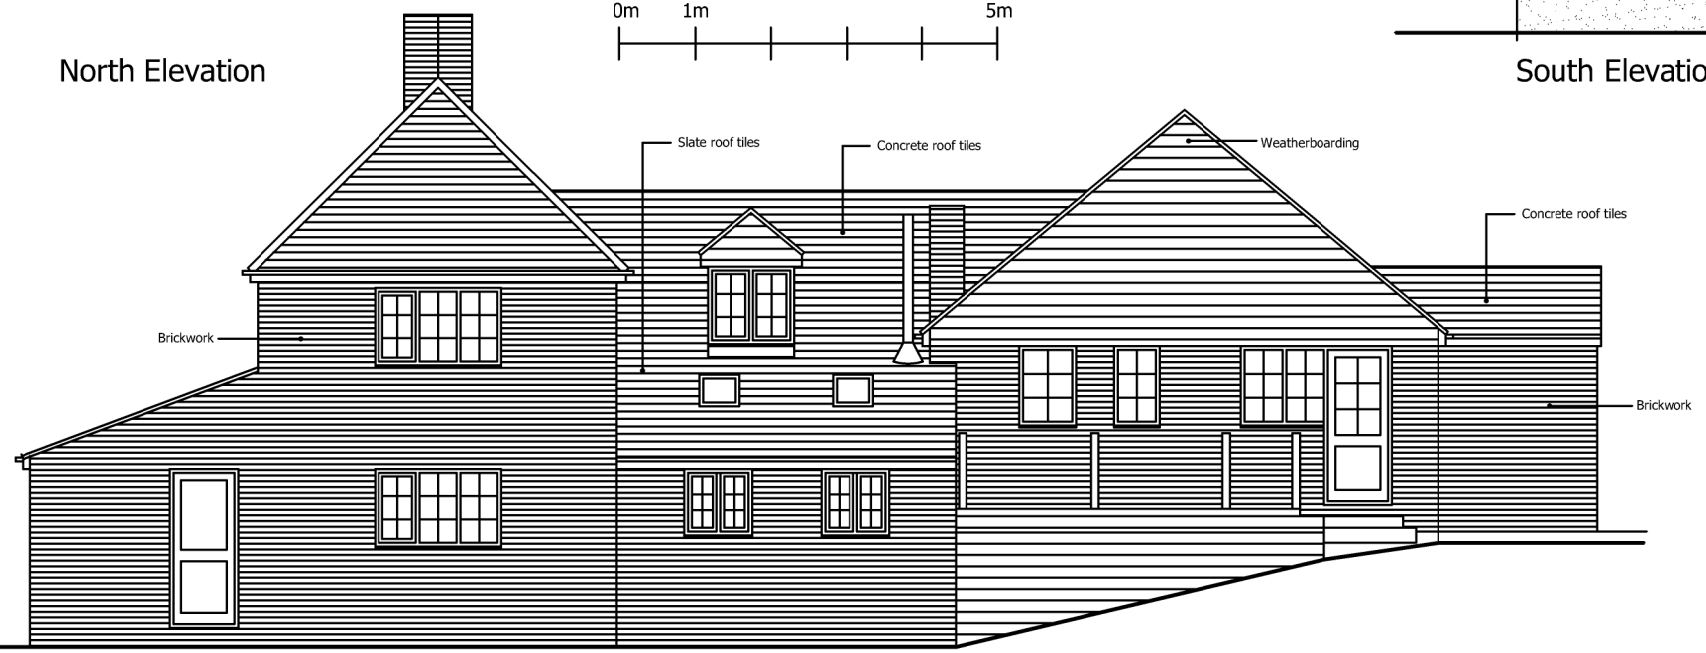

East Elevation

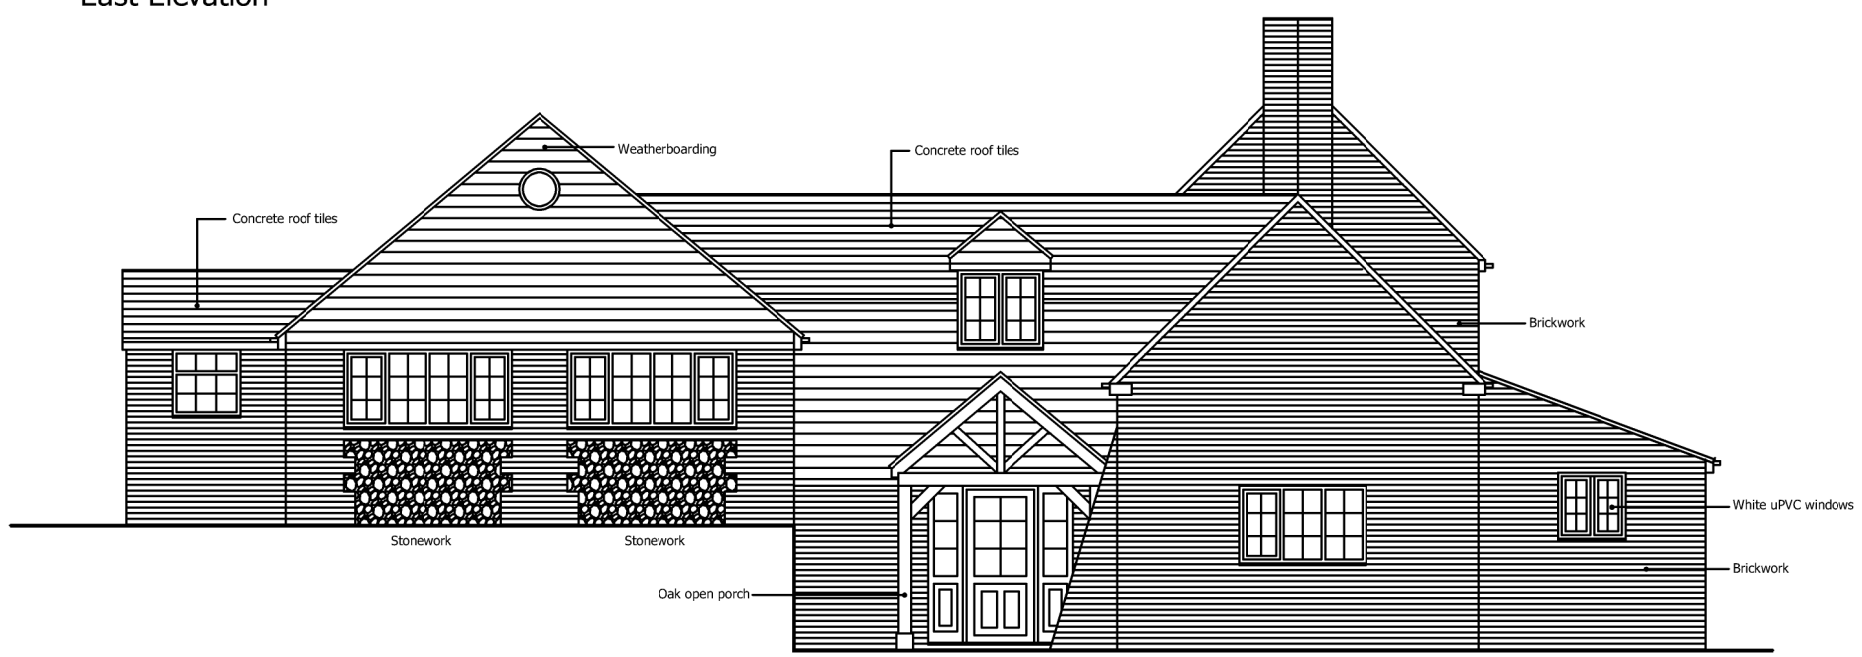

West Elevation

CAD SOLUTIONS
27 Castle Street, Dover, Kent. CT16 1PT
tel: 01304 242702 Email: cadsolu@aol.com

CLIENT

Mr S Coulson
Honeypot Farm
Court-at-Street
Hythe CT21 4PH

PROJECT

Refurbishment and Extension to Dwelling

DRAWING

Existing Elevations

SCALE	DRAWN BY	DATE
1:100@A3	MW	29.05.25

DRAWING No. REV

250529-E-002