
FIGURED DIMENSIONS ARE TO BE TAKEN IN PREFERENCE TO SCALED DIMENSIONS. NO WORK IS TO BE PUT IN HAND UNTIL SITE DIMENSIONS HAVE BEEN CHECKED AND ANY DISCREPANCIES REPORTED TO US.

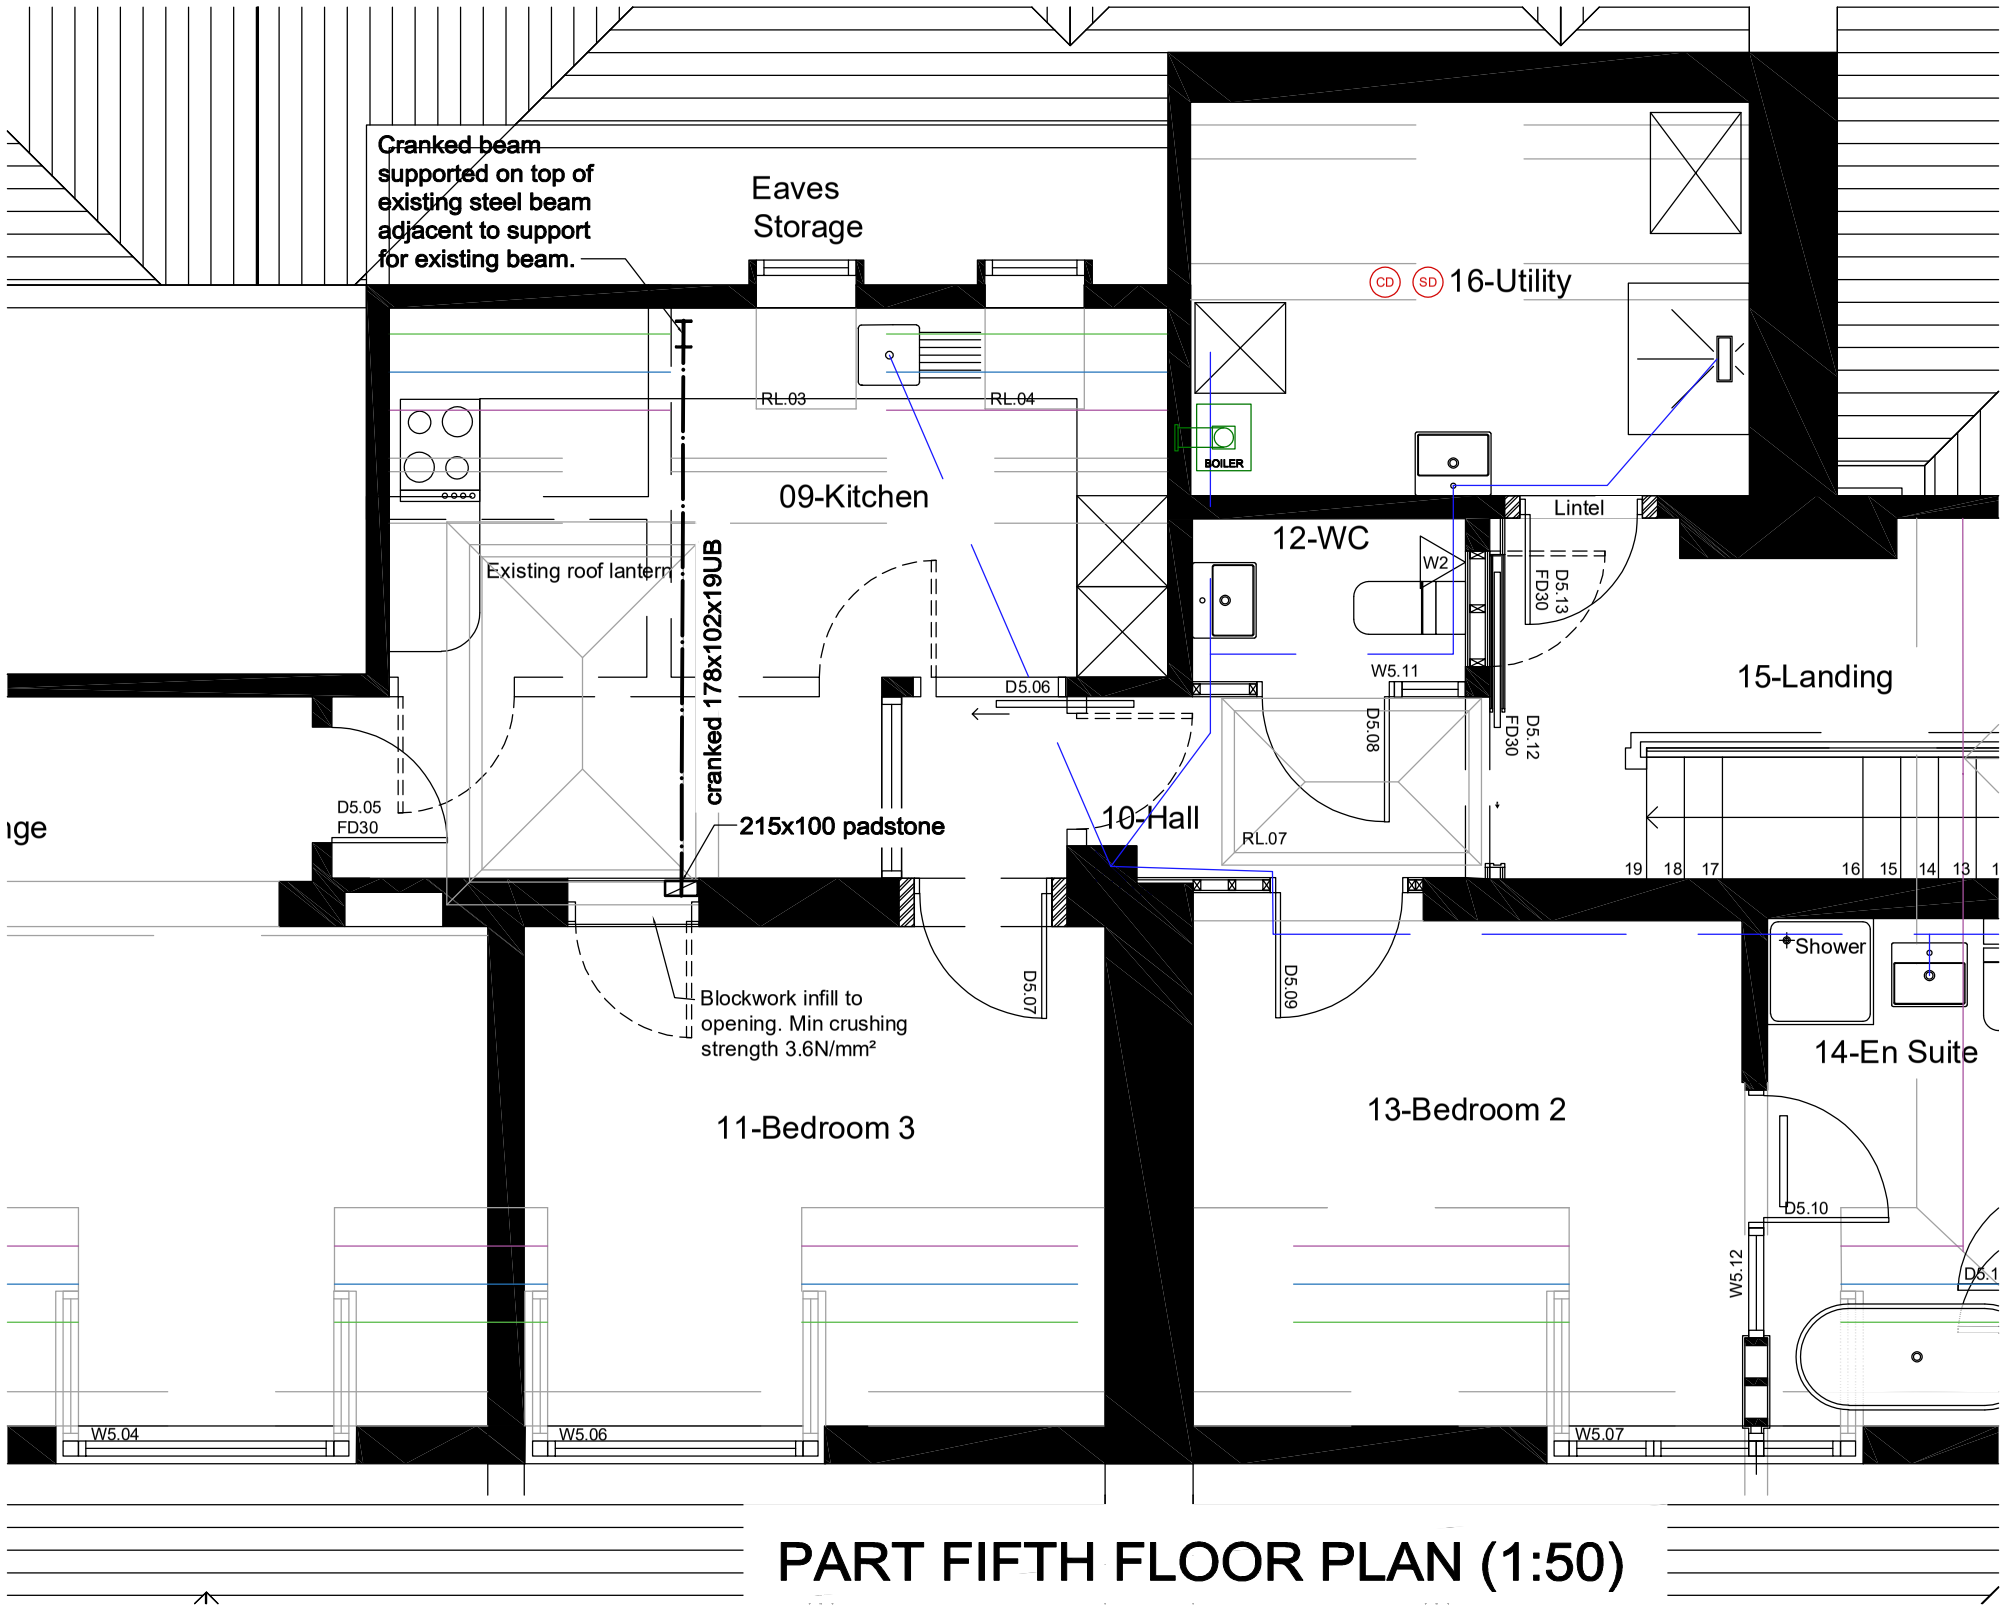

PART FIFTH FLOOR PLAN (1:50)

NOTES:-

- To be read in conjunction with Architects drawings and our drawing 25-0167/2.

- All dimensions are to be taken on site by the Contractor prior to commencement of fabrication of the steelwork.
- Steelwork to Execution class 2 (EXC2)
- All steel beams are to designation EN10025 S355JR, all plates are to be designation EN10025 S275JR, unless noted otherwise, in accordance with BS4, BS4360, BS EN10034, BS EN 10056 and BS EN 10151.
- All structural hollow sections to be designation EN10210 S355J2H.
- All welds to be 6mm fillet welds, unless otherwise noted, in accordance with BS EN 1011.
- All steelwork is to be blast cleaned to SA2½ and painted with HB zinc phosphate to a thickness of 75 microns within four hours of cleaning.
- After erection all connections, bolts and other paint damaged areas are to be thoroughly cleaned and given one coat of primer.
- All bolts are to be grade 8.8 to BS3692.

gplconstruction
GPL Construction Services Ltd

10 MILITARY ROAD
RAMSGATE
KENT CT11 9LG

Telephone: 07949 359560
email: alan@gplconstruction.com
www.gplconstruction.com

copyright © 2024

FOLKESTONE
FLAT 27 ST ANDREWS THE DURLOCKS

PART FIFTH FLOOR PLAN

Drg No. 25-0167/1
10/11/2025 ASW

Scale: 1:50
A3