
Copyright Notice
© 2024 Christian Lawrence Architects Ltd (CLArchitects). All rights reserved.
This architectural drawing, including all design elements, specifications, and annotations, is the exclusive property of CLArchitects and is protected by copyright law. Unauthorised reproduction, distribution, or use of this drawing or any part thereof without prior written consent from CLArchitects is strictly prohibited and may result in legal action.
For permissions or inquiries, please contact:
CLArchitects, Unit 6, Triumph Park, Ross Way, Folkestone, CT20 3TX
info@clarchitects.co.uk
01303 647233

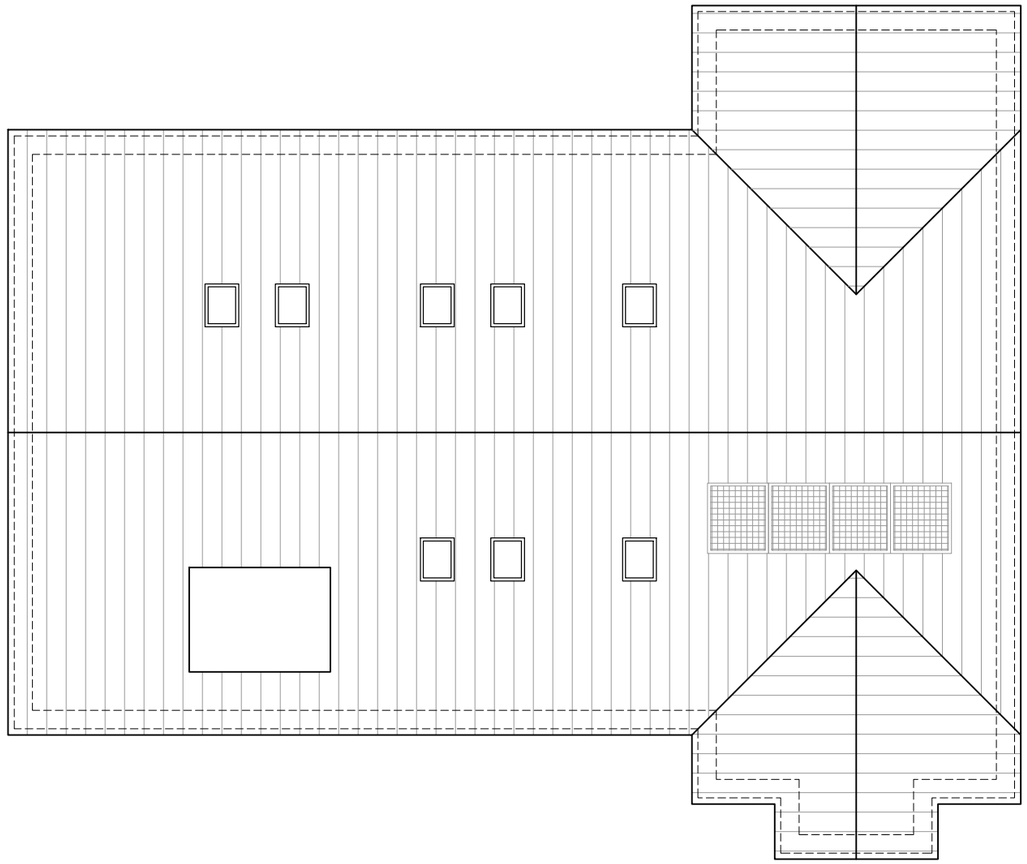

Proposed Roof Plan
Scale 1:100

N

2m 0 2 4 6
1:100

DRAWING:–	CLIENT:–	PROJECT&TITLE:–	SCALE:–	DATE:–
Proposed First Floor Plan - Unit 1	Jason Byrne	New dwellings at Coombe Wood Lane, Hawkinge, Kent, CT18 7BZ	1:100@A3	Mar 2026
			DWG NO:– 21202 / 008	REVISION:– B

CLARCHITECTS
Unit 6, Triumph Park,
Ross Way,
Folkestone,
CT20 3TX
www.clarchitects.co.uk
01303 647233
info@clarchitects.co.uk