
EXISTING MATERIALS:

Roof:	Tiles and GRP
Walls:	Brickwork, Render and Weatherboarding White
Windows:	UPVC White
Doors:	UPVC White
Rooflights:	Composite Grey
Rainwater Goods & Downpipes:	UPVC White
Fascias and Soffits:	UPVC White
SVPs:	UPVC White
Flashing:	Lead

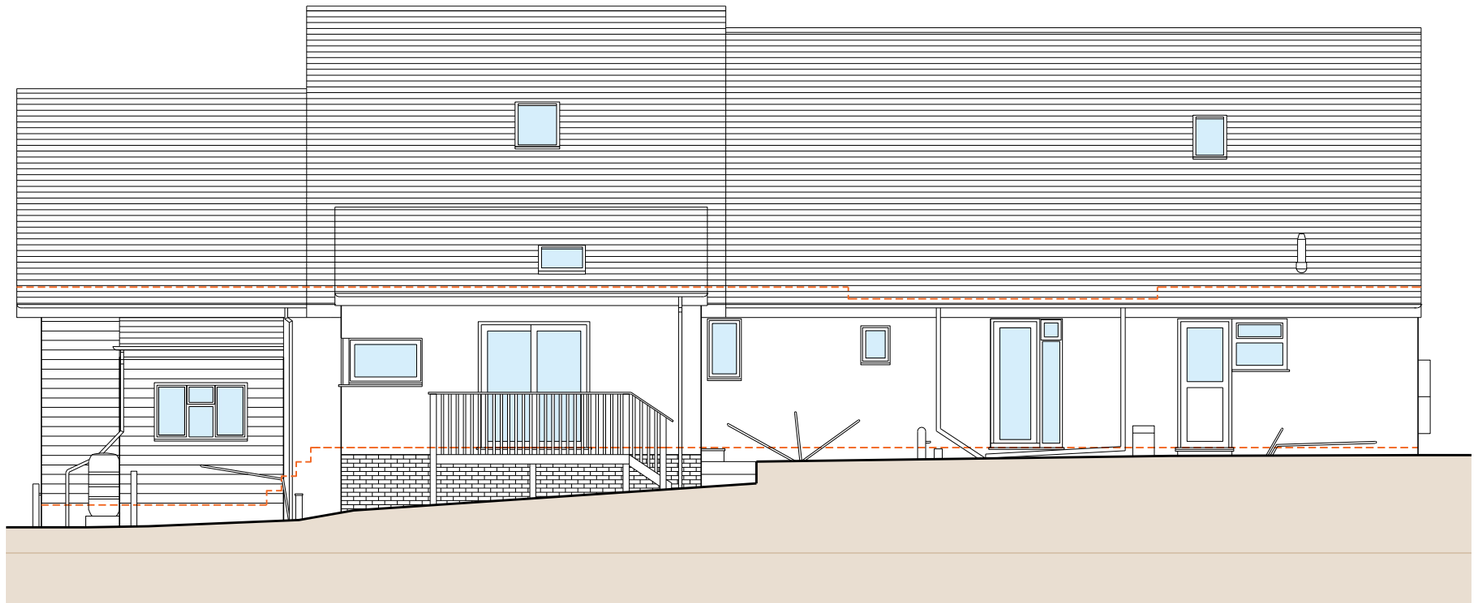

EXISTING NORTH ELEVATION
Scale 1:100



Scale Bar (Metres) - Sc. 1:100



EXISTING SOUTH ELEVATION
Scale 1:100

NOTES:

This drawing is the copyright of John Verkaik and should not be copied without consent.

All work must be carried out in accordance with the requirements of the current British Standards and Building Regulations.

The contractor must verify all levels and dimensions on site before commencing any work or preparing shop drawings. Any discrepancies should be notified to the architect immediately.

Use written dimensions only. Do not scale off this drawing. If in doubt please ask.

No.	Revision Description	Date	Checked

JV Architects
Broadfield Road
Folkestone
Kent
CT20 2JT
Email: john@jv-architects.co.uk
Mob: 0787 635 3484

PROJECT NO.
2607

CLIENT/PROJECT
MR DOUGLAS
8 CANTERBURY ROAD, HAWKINGE, KENT.
CT18 7JA

DRAWING TITLE
EXISTING NORTH AND SOUTH ELEVATIONS

SCALE
1:100 AT A3

STATUS
PLANNING

DRAWN BY	CHECKED	DATE
DM	JV	JUN 2026

DRAWING NO.
2607-PL-05

REV NO.