

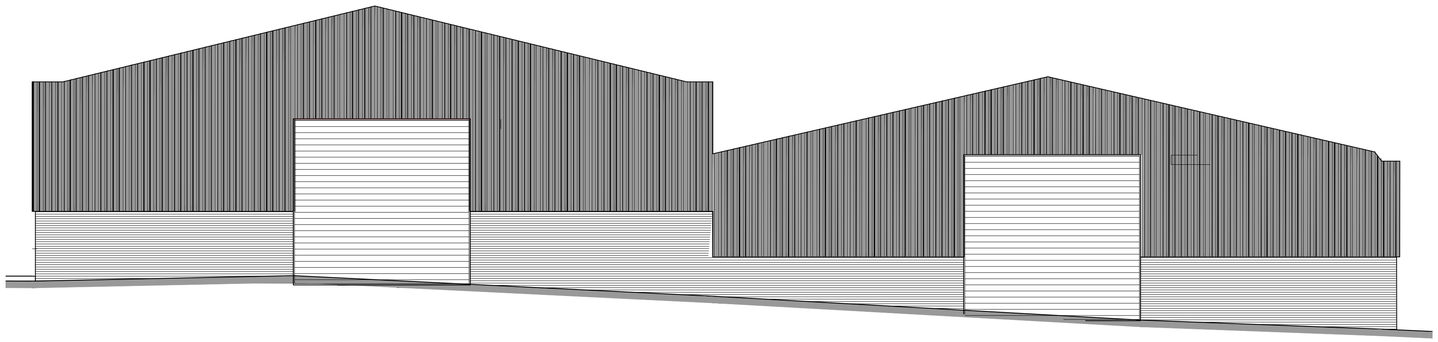



FRONT ELEVATION
Scale 1:100

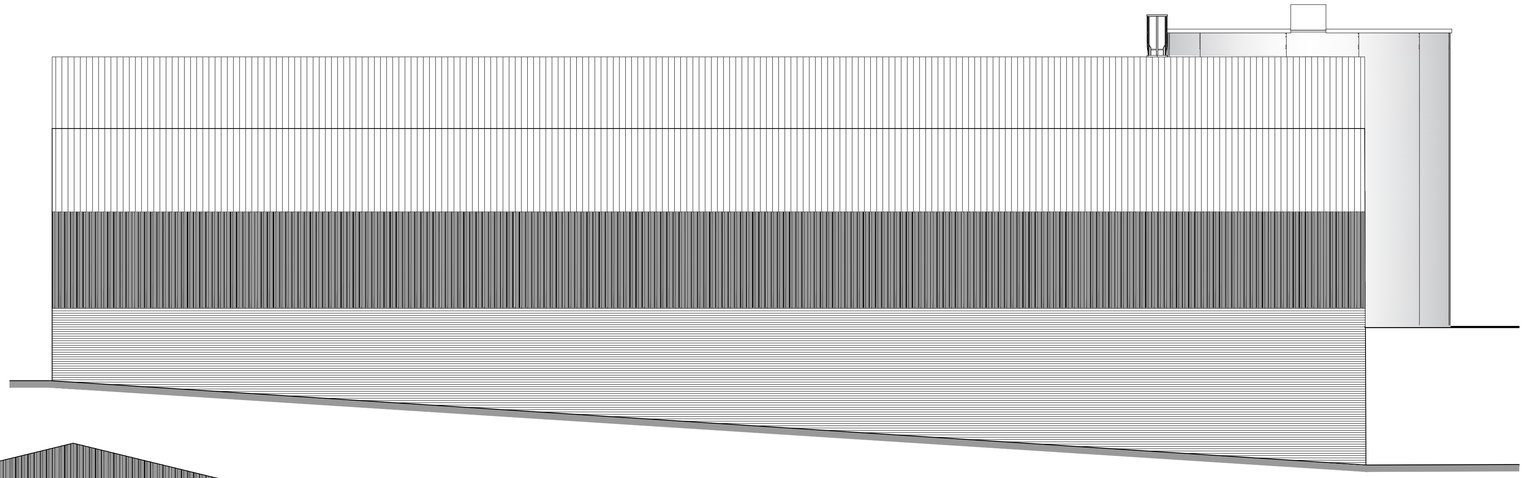

SIDE ELEVATION
Scale 1:100

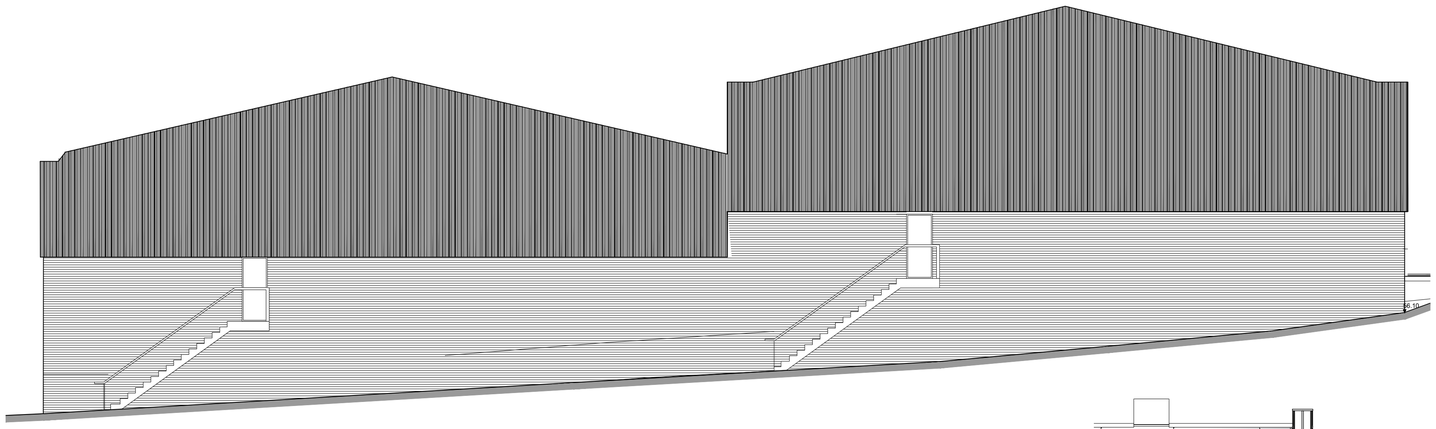

REAR ELEVATION
Scale 1:100

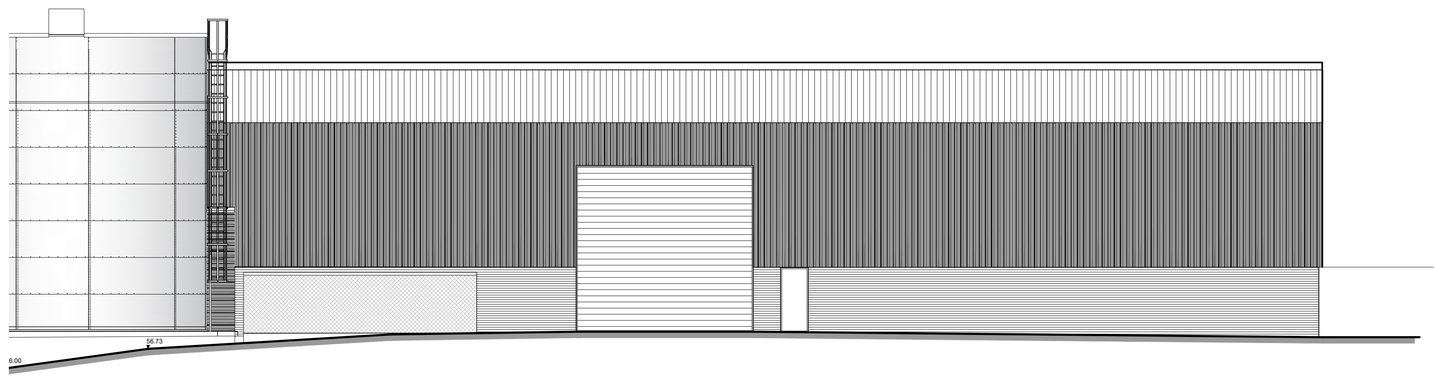

SIDE ELEVATION
Scale 1:100

0 5 10

PLANNING

Rev Description Date

Note:
Reproduced from Ordnance, Survey Superplan Data © Crown copyright.
All rights reserved RDA Consulting Architects (Kent) Ltd. Licence Number 100022432

Client Church and Dwight

Project Roof tether system
Church and Dwight
Bowles Well Gardens
Folkestone
Kent

Title Unit 3 & 4

Scale 1:100 @ a1 Date June 26 Job No 26.118.14 Rev -

Evegate Park Barn, Evegate, Smeeth, Ashford, Kent. TN25 6SX Company No. 09363947
T: 01303 814455 E: projects@rdaarchitects.co.uk W: www.rdaarchitects.co.uk
© RDA Consulting Architects (Kent) Ltd.

RDA ARCHITECTS