
# EXISTING SITE

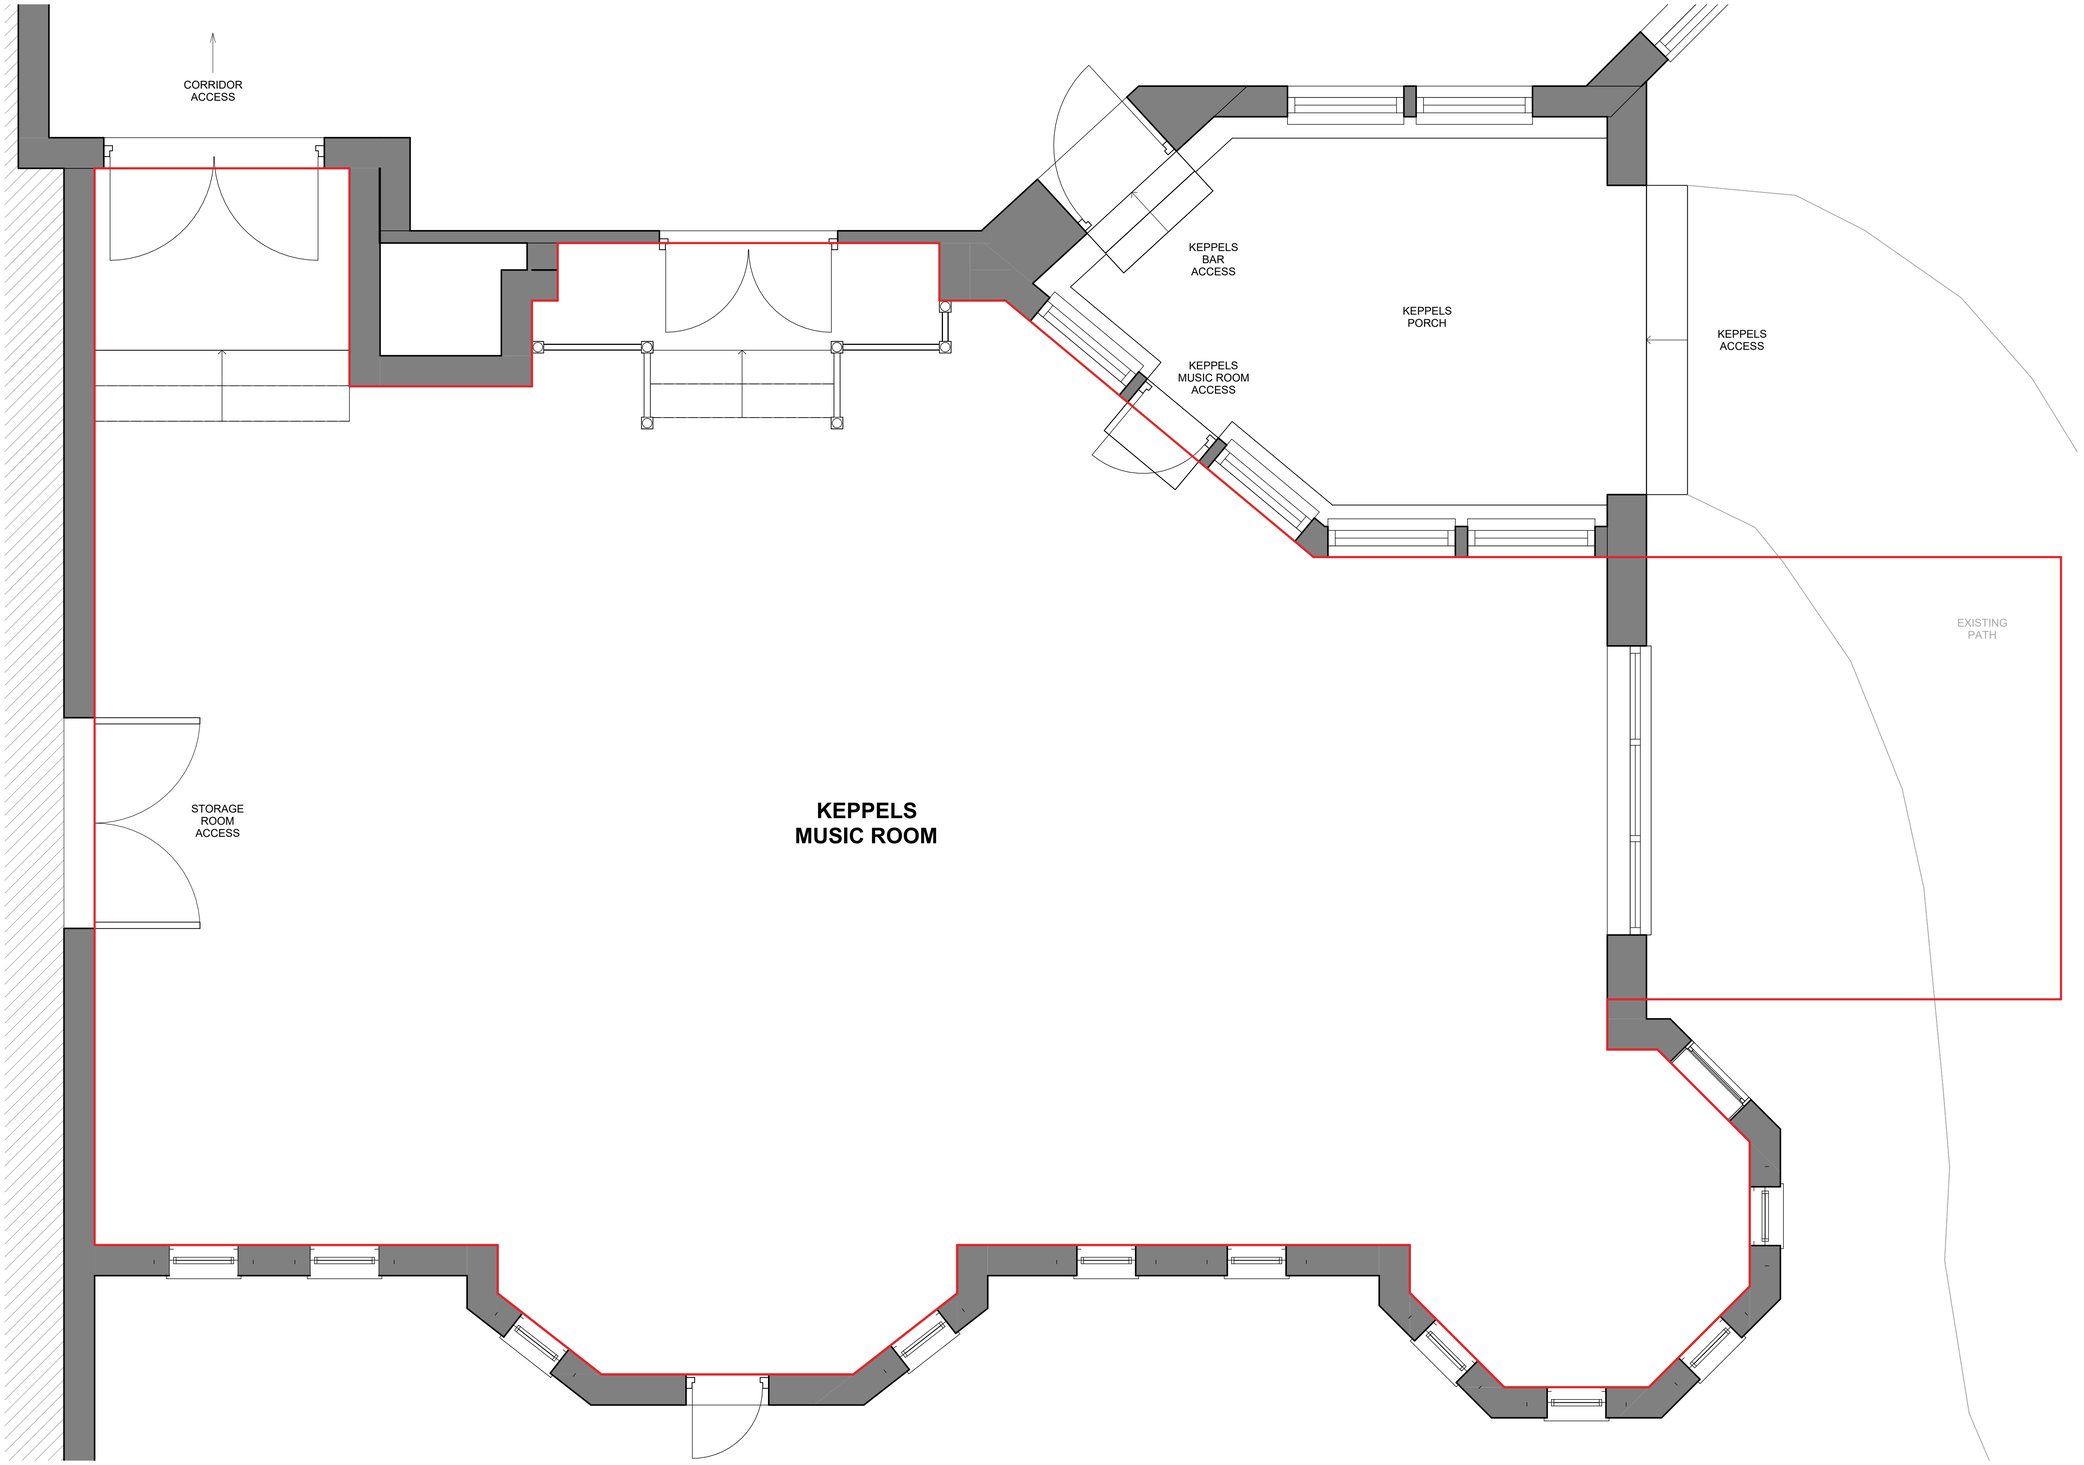


**1** **KEPPELS MUSIC ROOM FLOOR PLAN**
1 : 25

APPLICATION SITE

Scale 1 : 25 mm
0m 250 500 1250 2500

**General notes**

Subject to all statutory approvals.

Dimensions in millimetres unless stated otherwise.

Dimensions govern. Do not scale off drawing. All dimensions to be verified on site before proceeding.

All discrepancies to be notified in writing to the client and to Profile Architects Ltd.

All perspective views are indicative for illustrative purposes only

© Profile Architects Ltd 2026

| REV | Date | Reason For Issue | Chk |
|---|---|---|---|
| 1 | 02.09.26 | EXISTING SITE | OH |

EXISTING SITE

PROFILE

F1b Glassworks, Mill Bay
Folkestone
Kent CT20 1JG

01303 767 200

studio@profilearchitects.com
profilearchitects.com

**Client**

Grand Folkestone Residents Ltd.

Keppels Music Room, The Grand

The Leas, Folkestone, Kent, CT20 2XL

**Project**
Keppels Music Room, The Grand

**Drawing Title**
Keppels Music Room Ground Floor Plan
Existing

| Scale at A1 | Date |
|---|---|
| 1 : 25 | 17.08.26 |
| **Project No.** | **Rev No.** |
| 640 | 1 |

**Drawing No.**
P1010