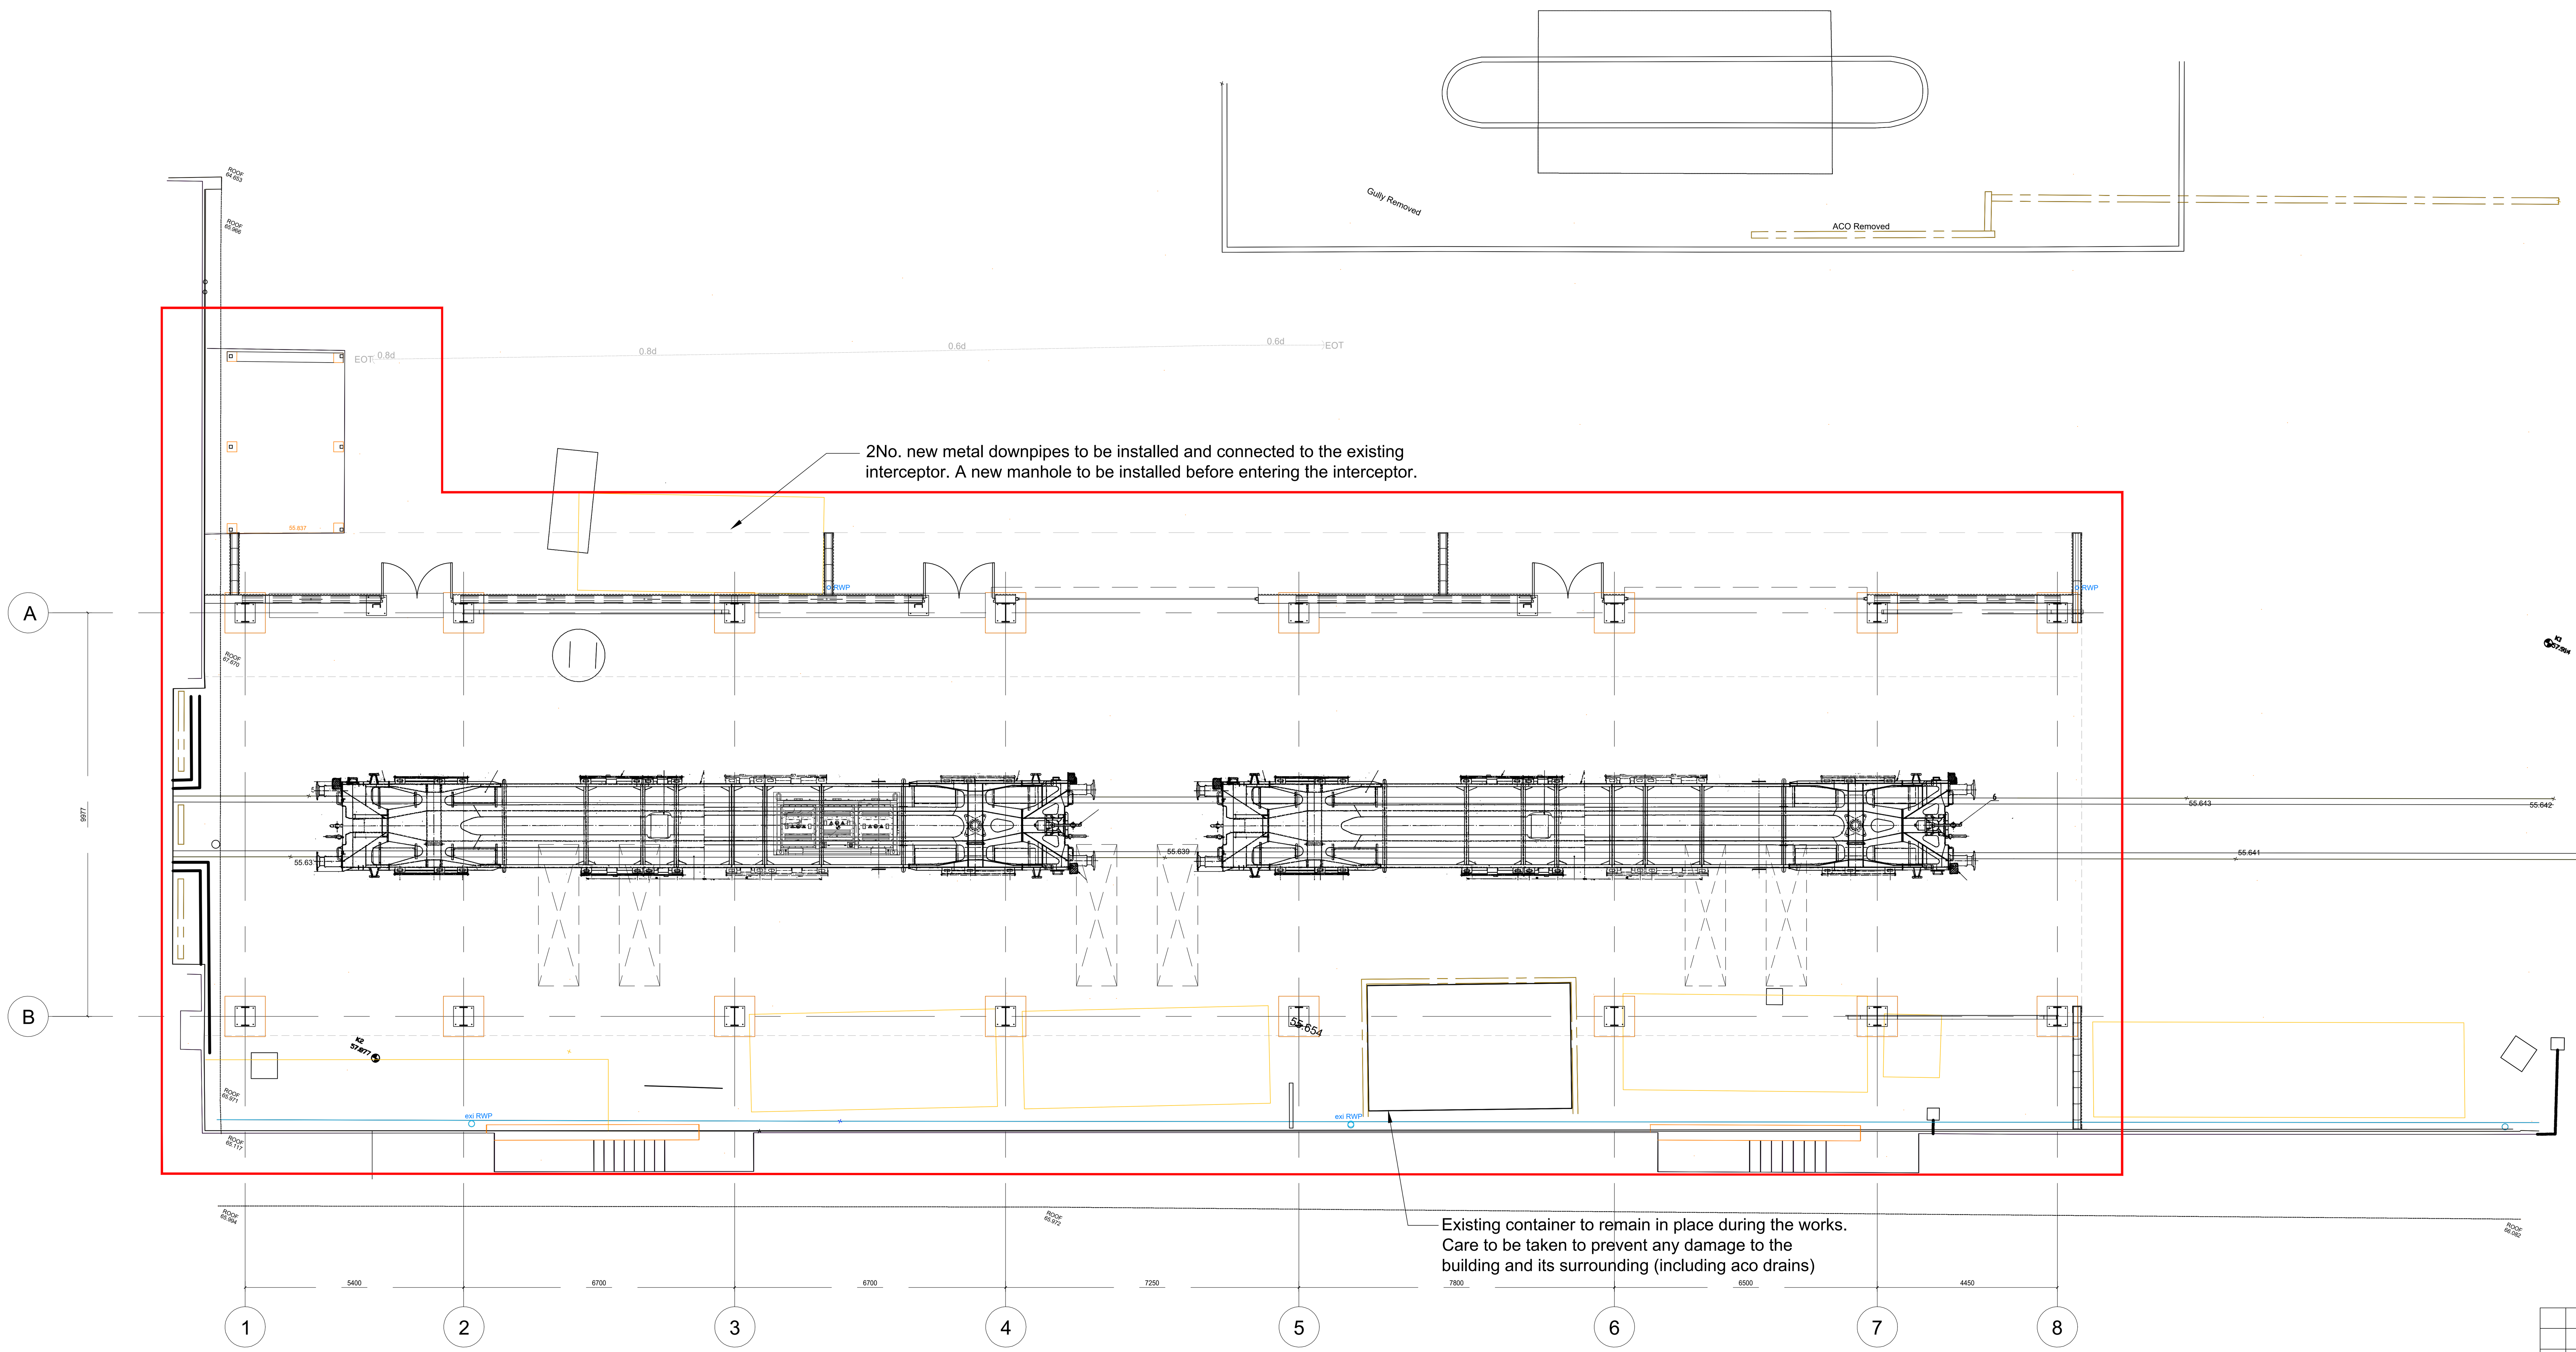


Proposed site plan
Scale 1:100

REV	DATE	BY AUTEUR	CHECKED VERIFIE	APPROVED APPROUVE	MODIFICATIONS / CONTRACT MODIFICATIONS / CONTRAT	STATUS STATUT
1	01/10/26	M BATRANIEC		C LAWRENCE	Initial issue – submission to ET by CLA Ltd	APR

EUROTUNNEL APPROVAL / APPROBATION EUROTUNNEL				
REVISION				
SIGNED				
DATE				

EUROTUNNEL
(SUPPLIER Christian Lawrence Architects Ltd)

TITLE
FOLKESTONE TERMINAL
CLA 5002 Works Train Workshop Extension U81 – Proposed site plan

TITRE

KEY PLAN:

SCALE ECHELLE	1/100
SIZE:	594x841
PRINT SCALE:	A1
No. PAGES:	1/1
CONTRACT / CONTRAT	ECR 5000

DRAWN BY / DESSINE PAR: Christian Lawrence Architects Ltd
NEXT ASSY/ENS. SUIV.
REF SUPP / FOURNIS.

WBS	LOC	DISC	ORIGINATOR	SERIAL N°	REV	TYPE	STATUS	LEVEL
B37	562	A	CLA	5002	1	DWO	APR	4

This document is the exclusive property of Eurotunnel (a joint venture company comprising France Manche SA and Channel Tunnel Group Ltd.) Any use thereof must be subject to the prior and express authorisation of Eurotunnel.
Le présent document est la propriété exclusive d'Eurotunnel (société en participation composée de France Manche SA et Channel Tunnel Group Ltd.) Toute utilisation/exploitation devra faire l'objet d'une autorisation expresse et préalable d'Eurotunnel.
IMPR 0046 Rev 1
IMPR 0044 Rev 9