
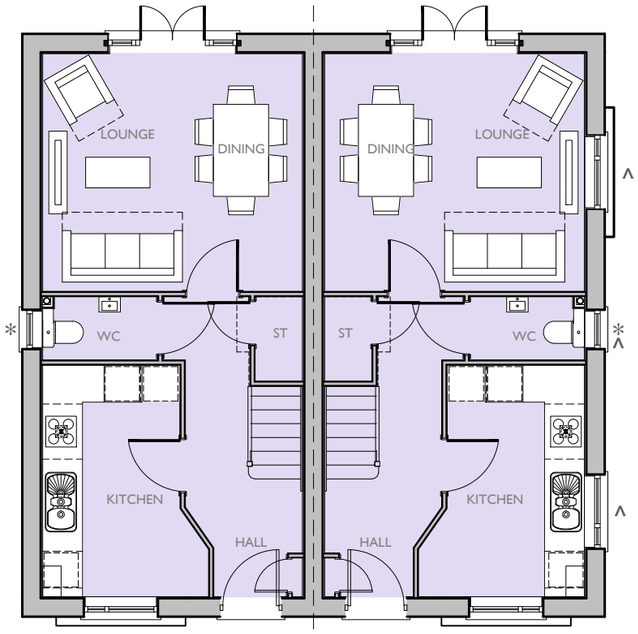



GROUND FLOOR PLAN

✻ OBSCURE GLAZED WINDOW

Λ WINDOWS AND PROJECTION TO PLOT 733 ONLY

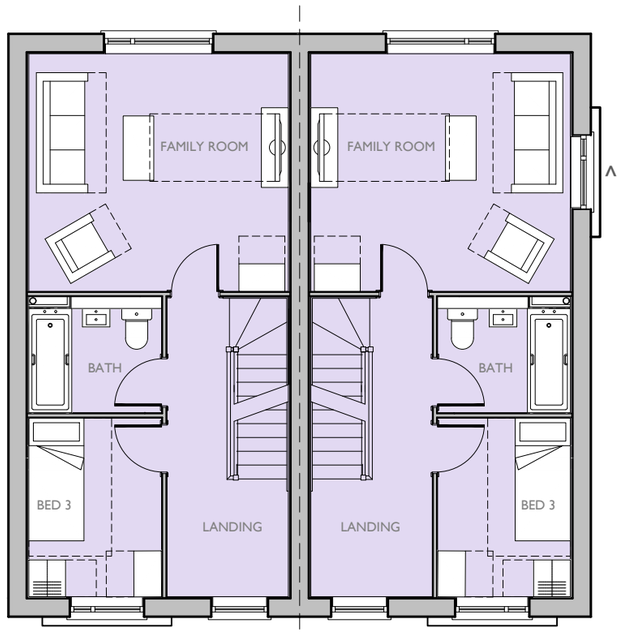

FIRST FLOOR PLAN

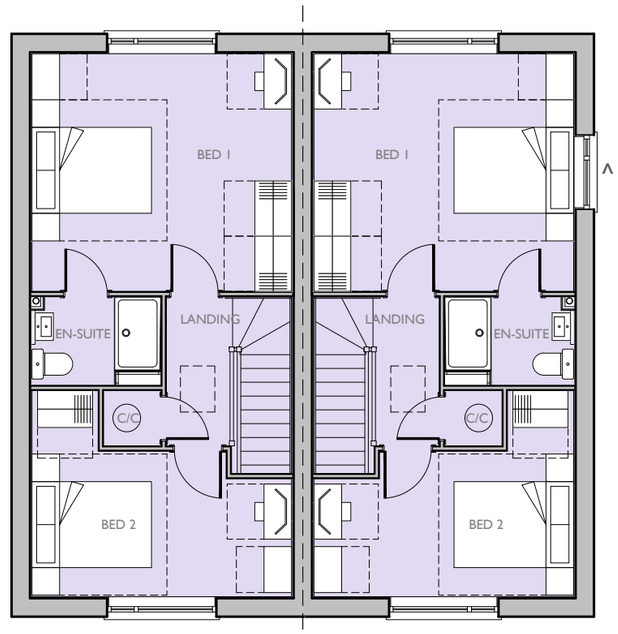

SECOND FLOOR PLAN

Plot No :

732 (OPP), 733 (AS), 737 (OPP)
& 738 (AS)

Plot Description :

3 BED (5 PERSON)
HOUSE
3.0 STOREY
GROSS AREA 1236 SQ FT (115 M2)
NET AREA 1210 SQ FT (112 M2)

Drawn by : F.C.S. Checked by : F.C.S.

Scale @ A3:

0 1 2 3 4 5m

Scale 1:100

Date: JULY 2026

Rev	Date	Drawn	Checked

Drg No: 1648_TT_PC30_P03 Rev:

Project:
NAPIER BARRACKS
SHORNCLIFFE GARRISON, PHASE 2

Title:
NAPIER TOWER THEATRE
PC30 FLOOR PLANS

Client:
Taylor Wimpey

21 Hollingworth Court, Turkey Mill, Ashford Road, Maidstone, Kent ME14 5PP Tel: 01622 685585 Email: mail@fcs-limited.co.uk

Report any errors or omissions, if in doubt refer to Architect. Check all dimensions on site prior to commencing the works or preparing any shop drawings. This drawing is copyright.