

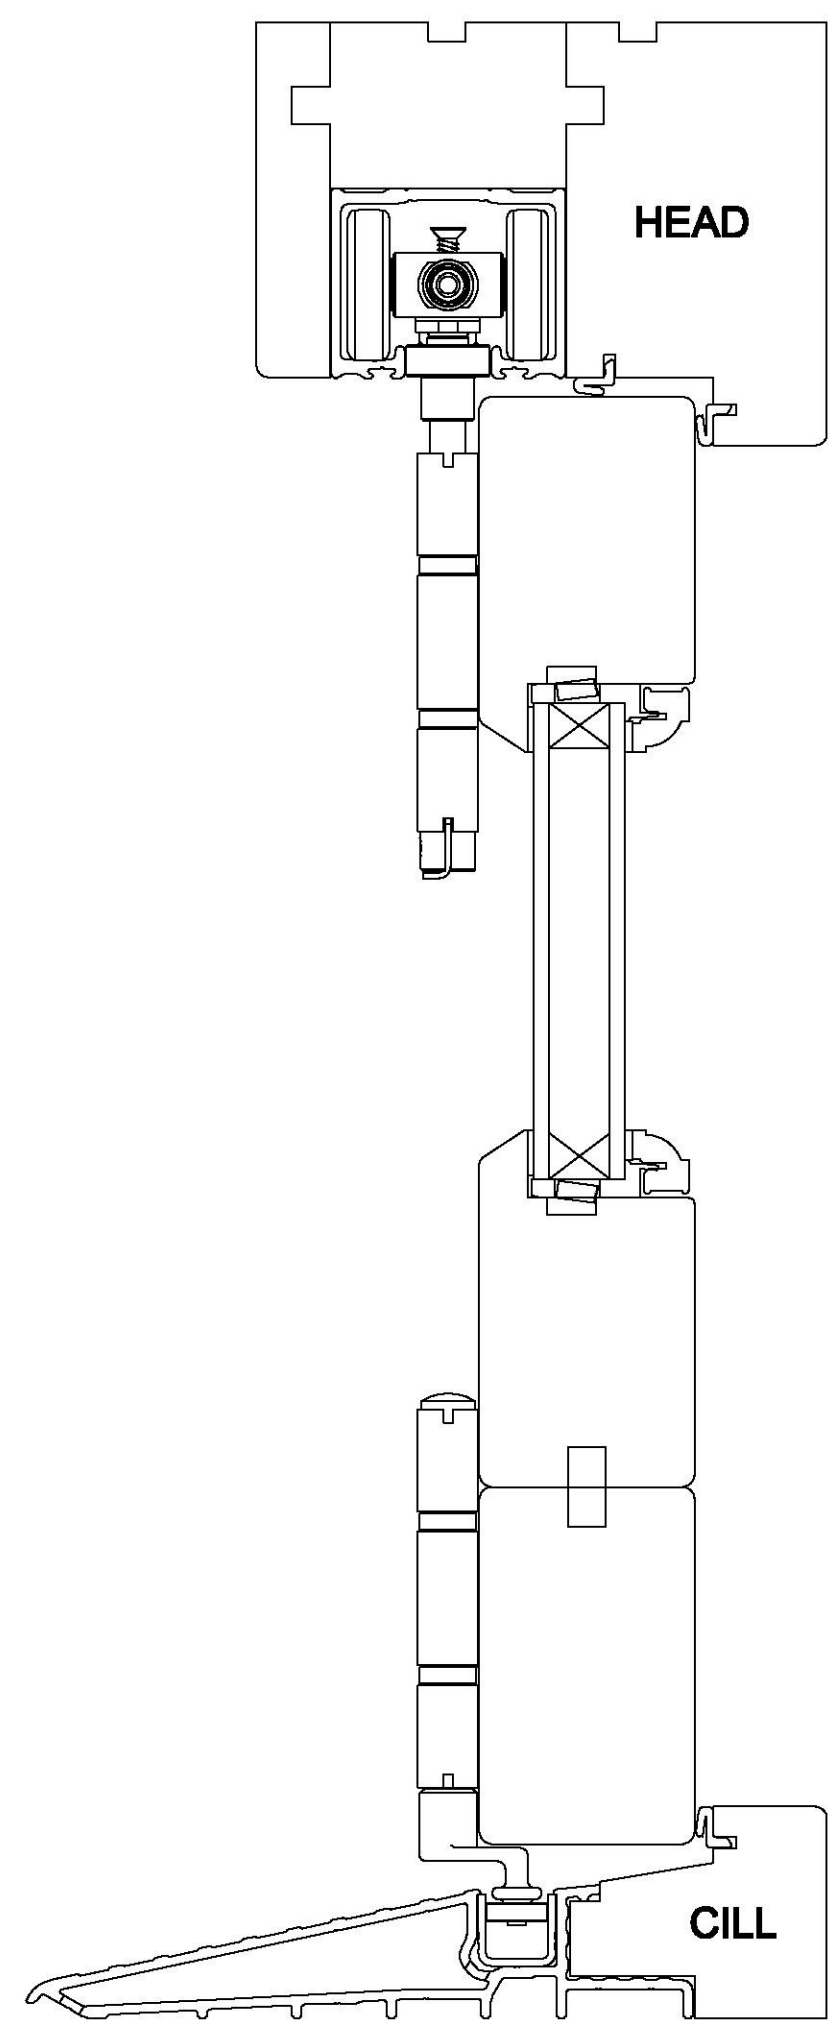
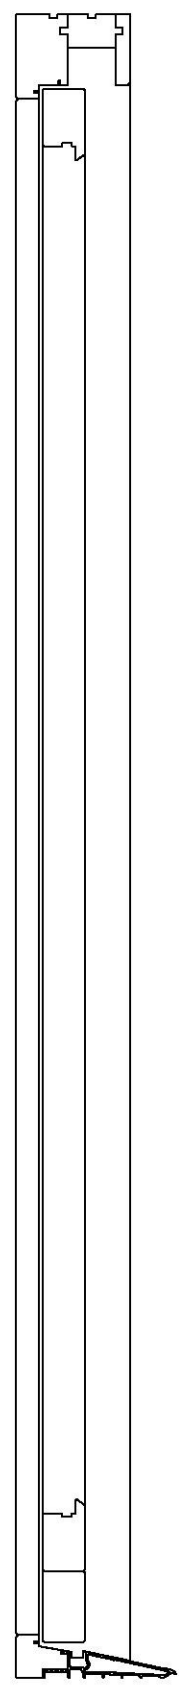


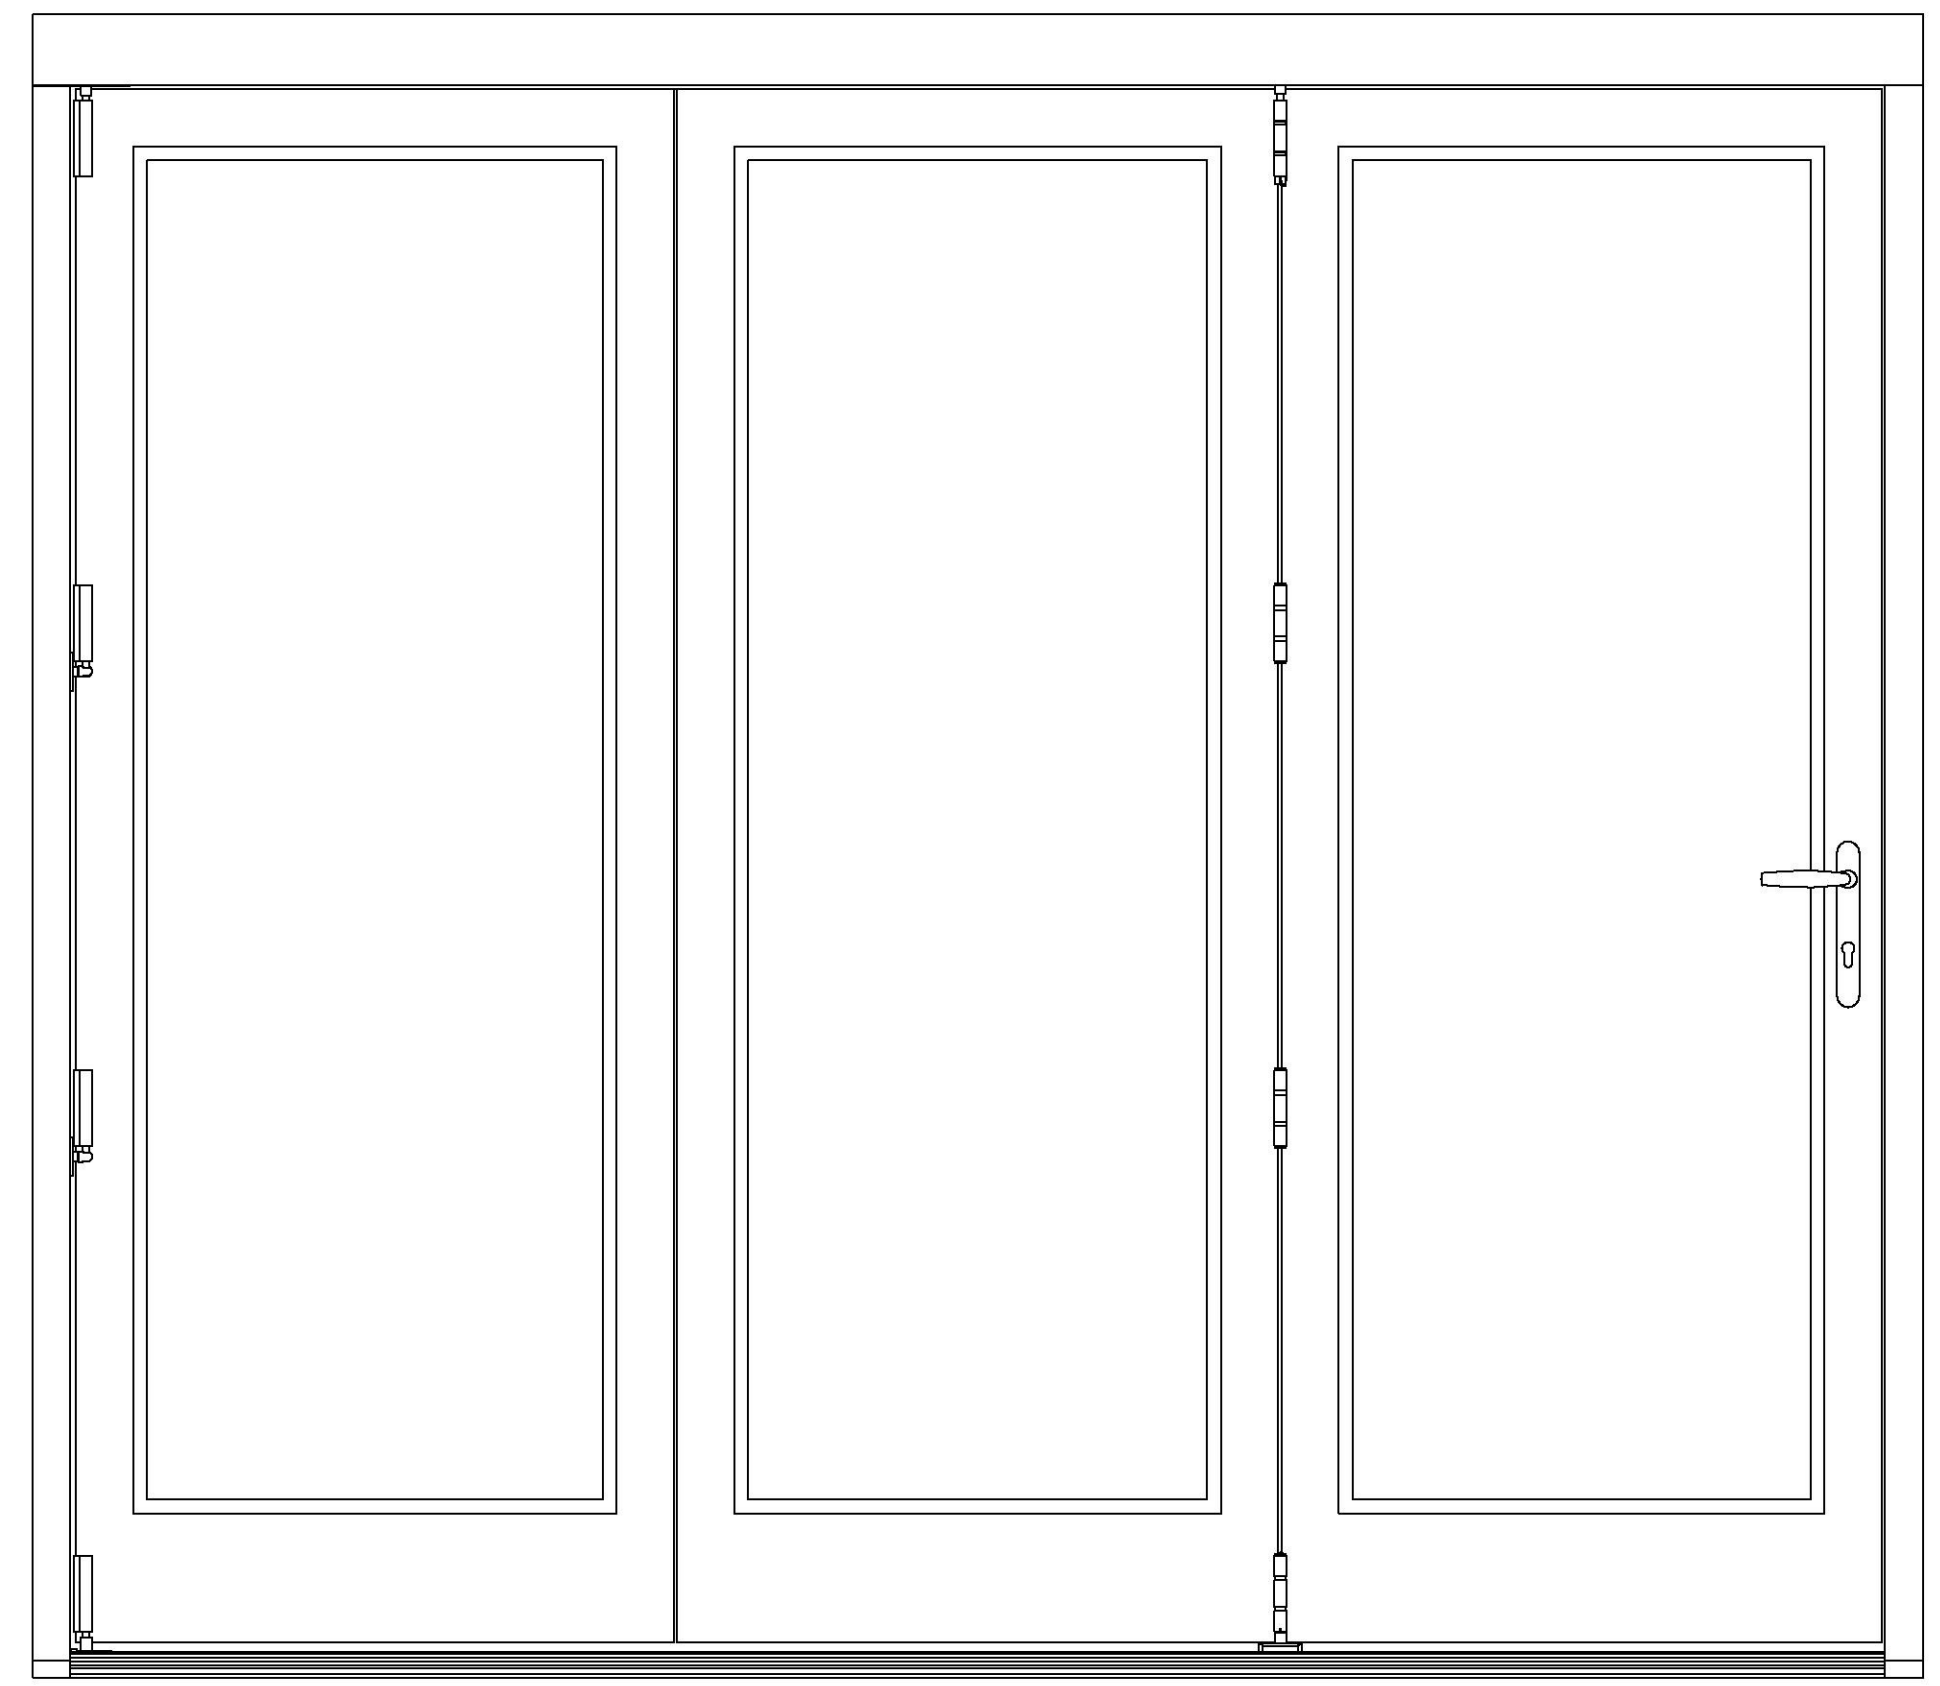


SCALE 1:2 @ A1

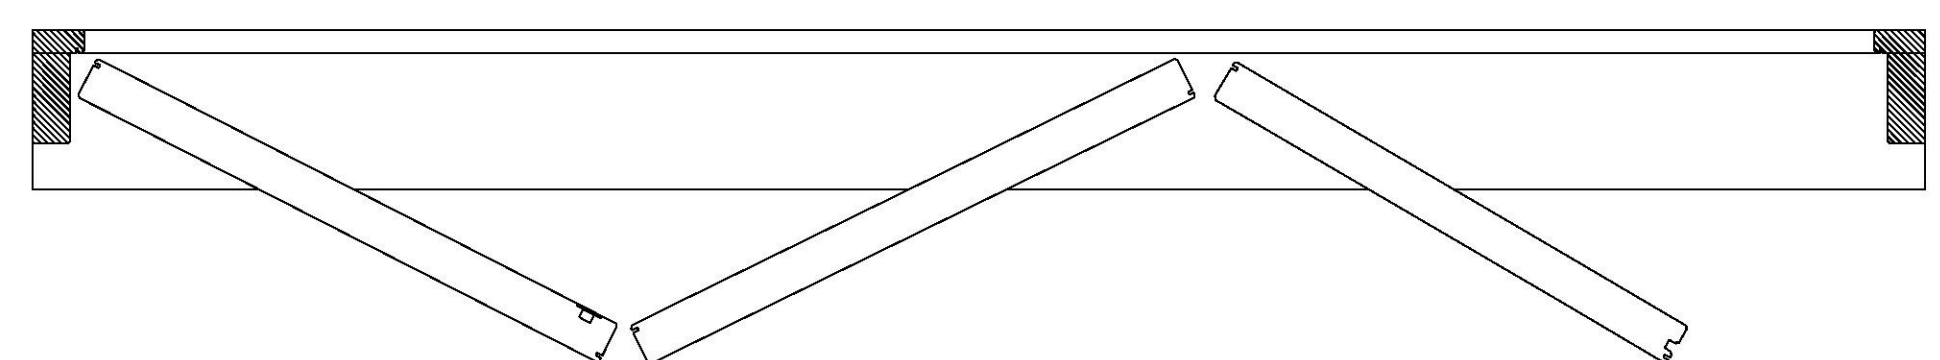

SCALE 1:10 @ A1

ELEVATION FROM INSIDE
0 MM 500 1000

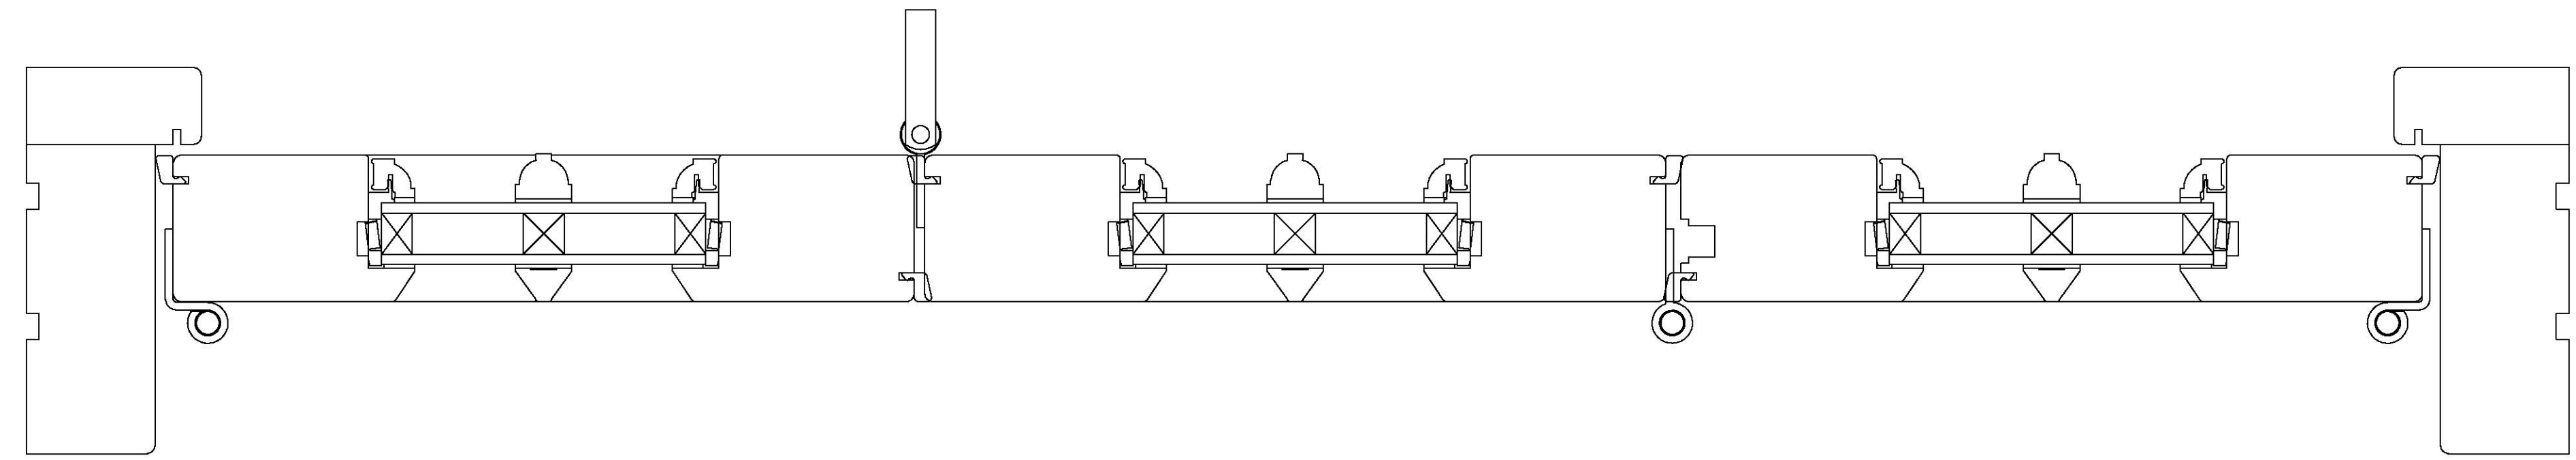

JAMB

0 MM 500