
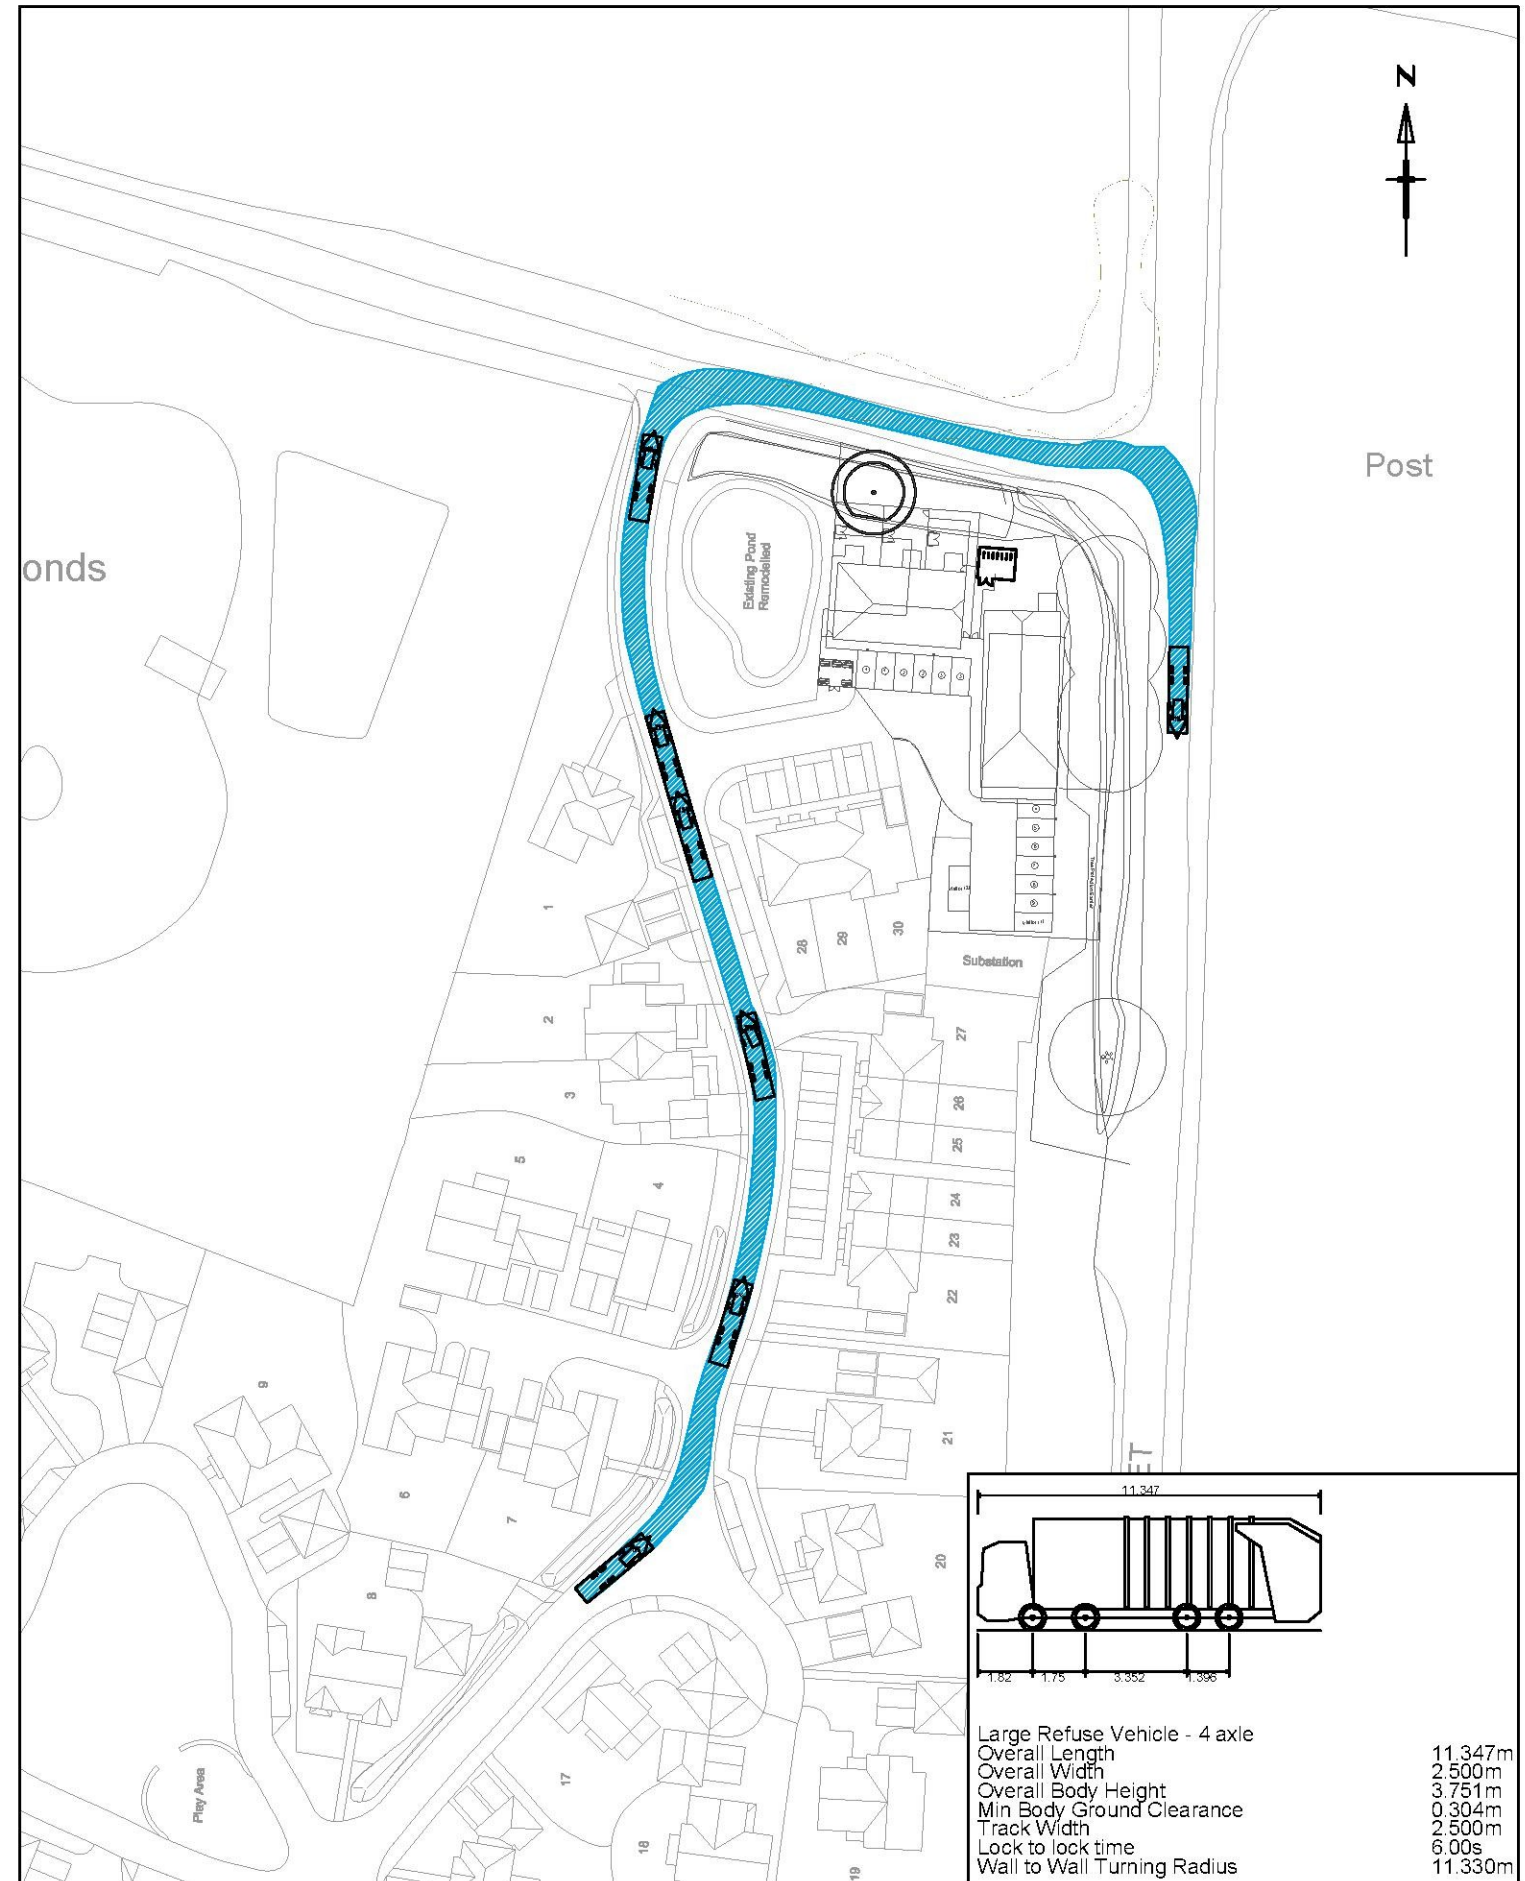


Large Refuse Vehicle - 4 axle	
Overall Length	11.347m
Overall Width	2.500m
Overall Body Height	3.751m
Min Body Ground Clearance	0.304m
Track Width	2.500m
Lock to lock time	6.00s
Wall to Wall Turning Radius	11.330m

Reproduced from Ordnance Survey material by permission of Ordnance Survey on behalf of the Controller of Her Majesty's Stationery Office © Crown copyright. Unauthorised reproduction infringes Crown copyright and may lead to prosecution or civil proceedings. Connect Consultants Ltd Licence number: 100022432

connect
CONSULTANTS

78 BROAD STREET, CHIPPING SODBURY, BRISTOL BS37 6AG
Tel: 01454 320 220 Web: www.connect-consultants.com
Fax: 01454 320 099 Email: bristol@connect-consultants.com

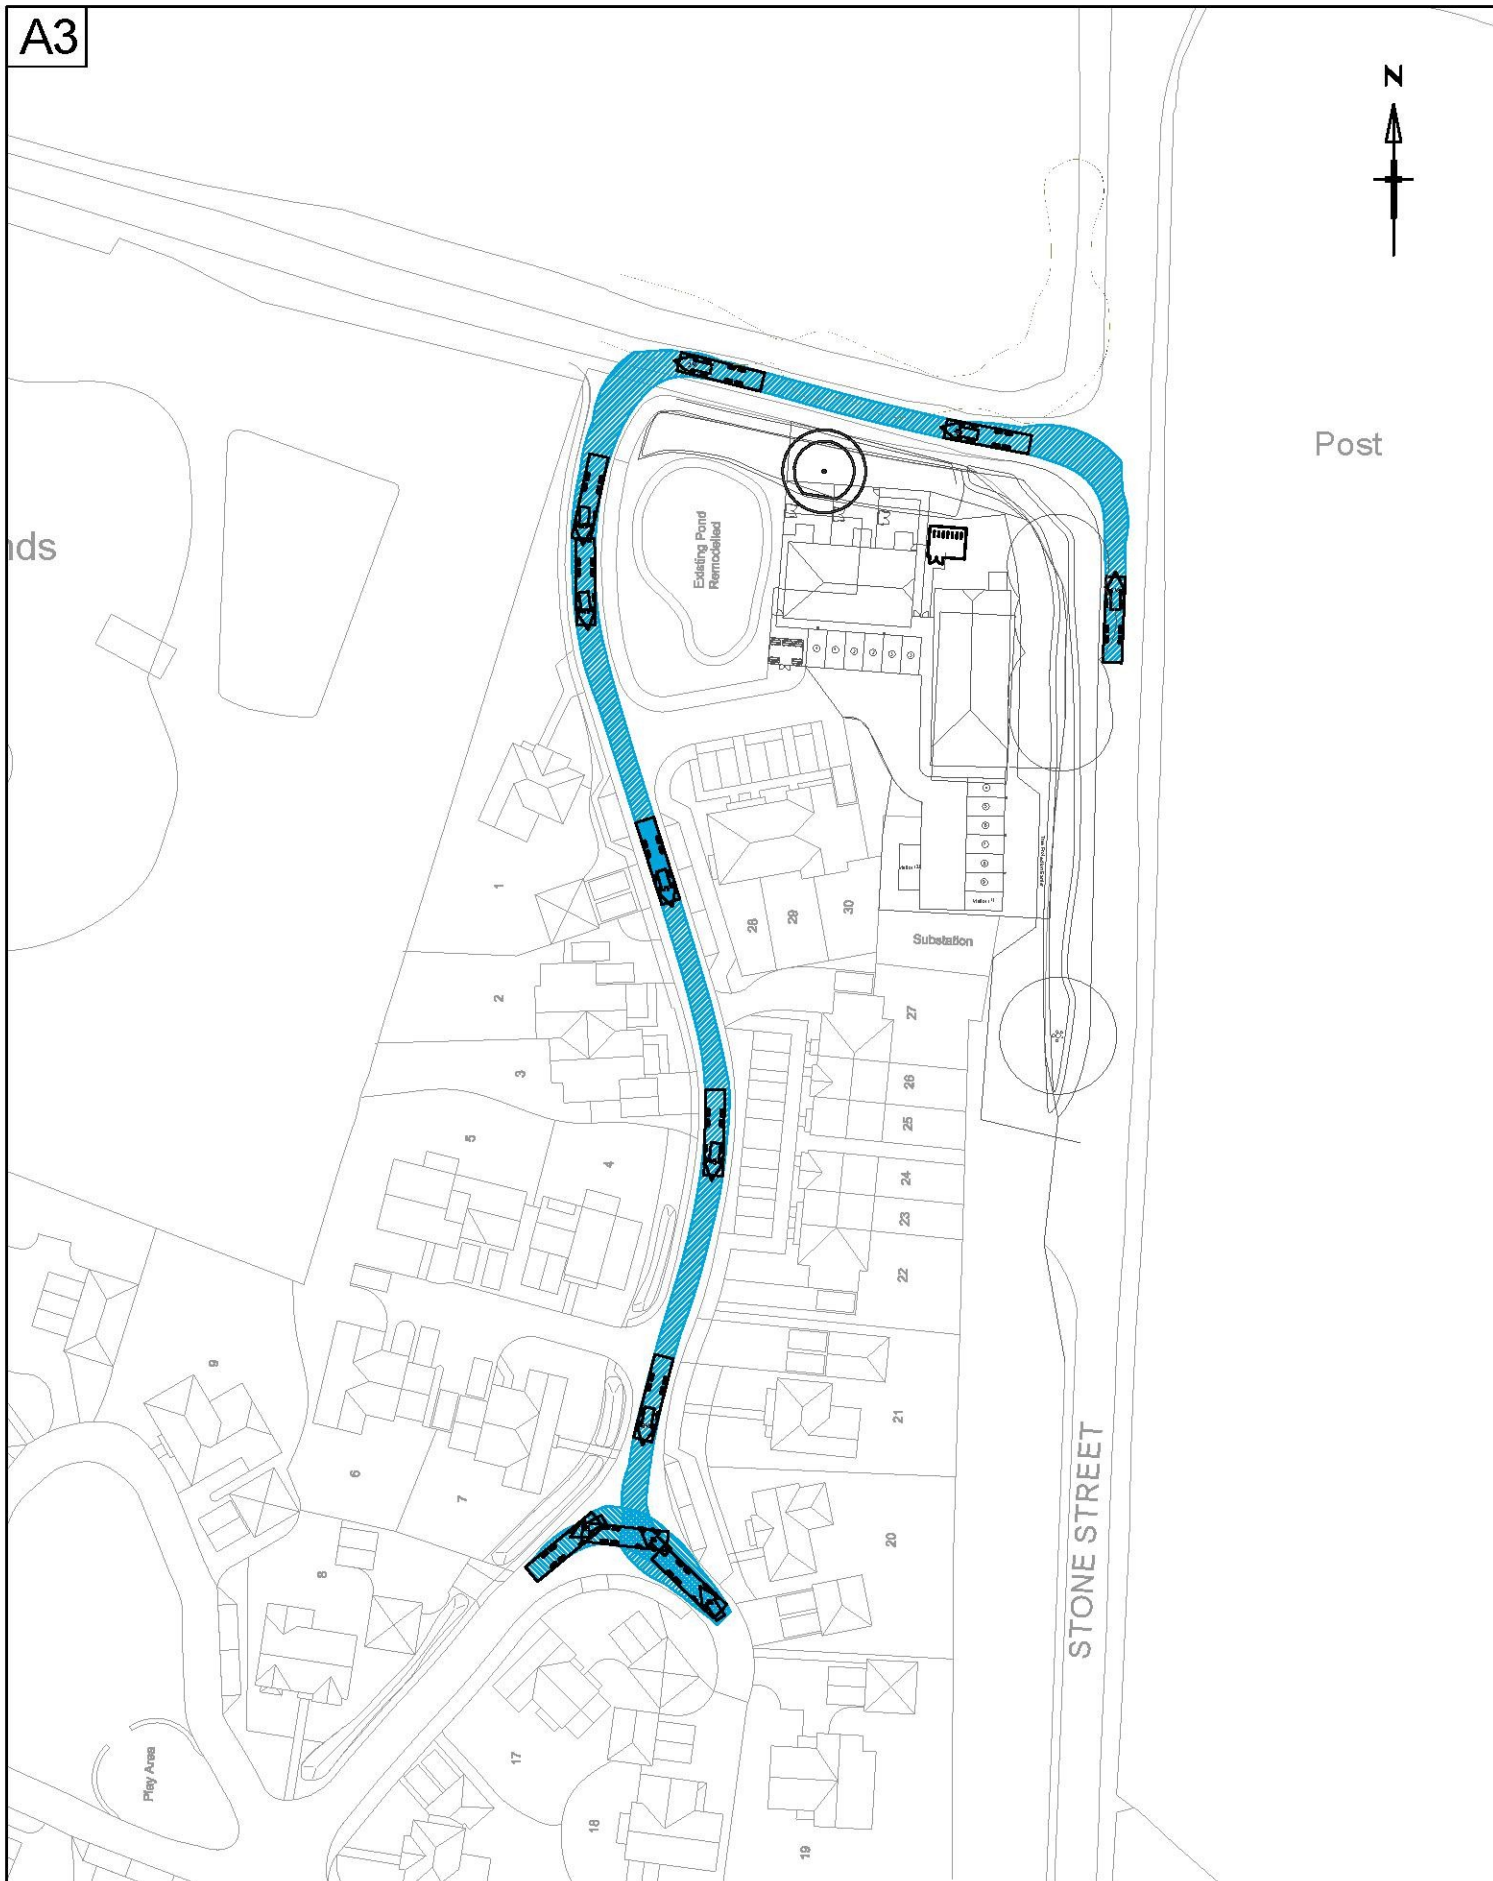

client
QUINN ESTATES LTD

project
PROPOSED DEVELOPMENT
STELLING MENNIS, STONE GATE

title
SWEEP PATH ANALYSIS
LARGE REFUSE VEHICLE - 4 AXLE

date	DECEMBER 2019	drawn by	B.W.L	checked by	N.B
scale	1:1000	status	INFORMATION		
drawing number	15119 - SK191219.1	rev.	--		