


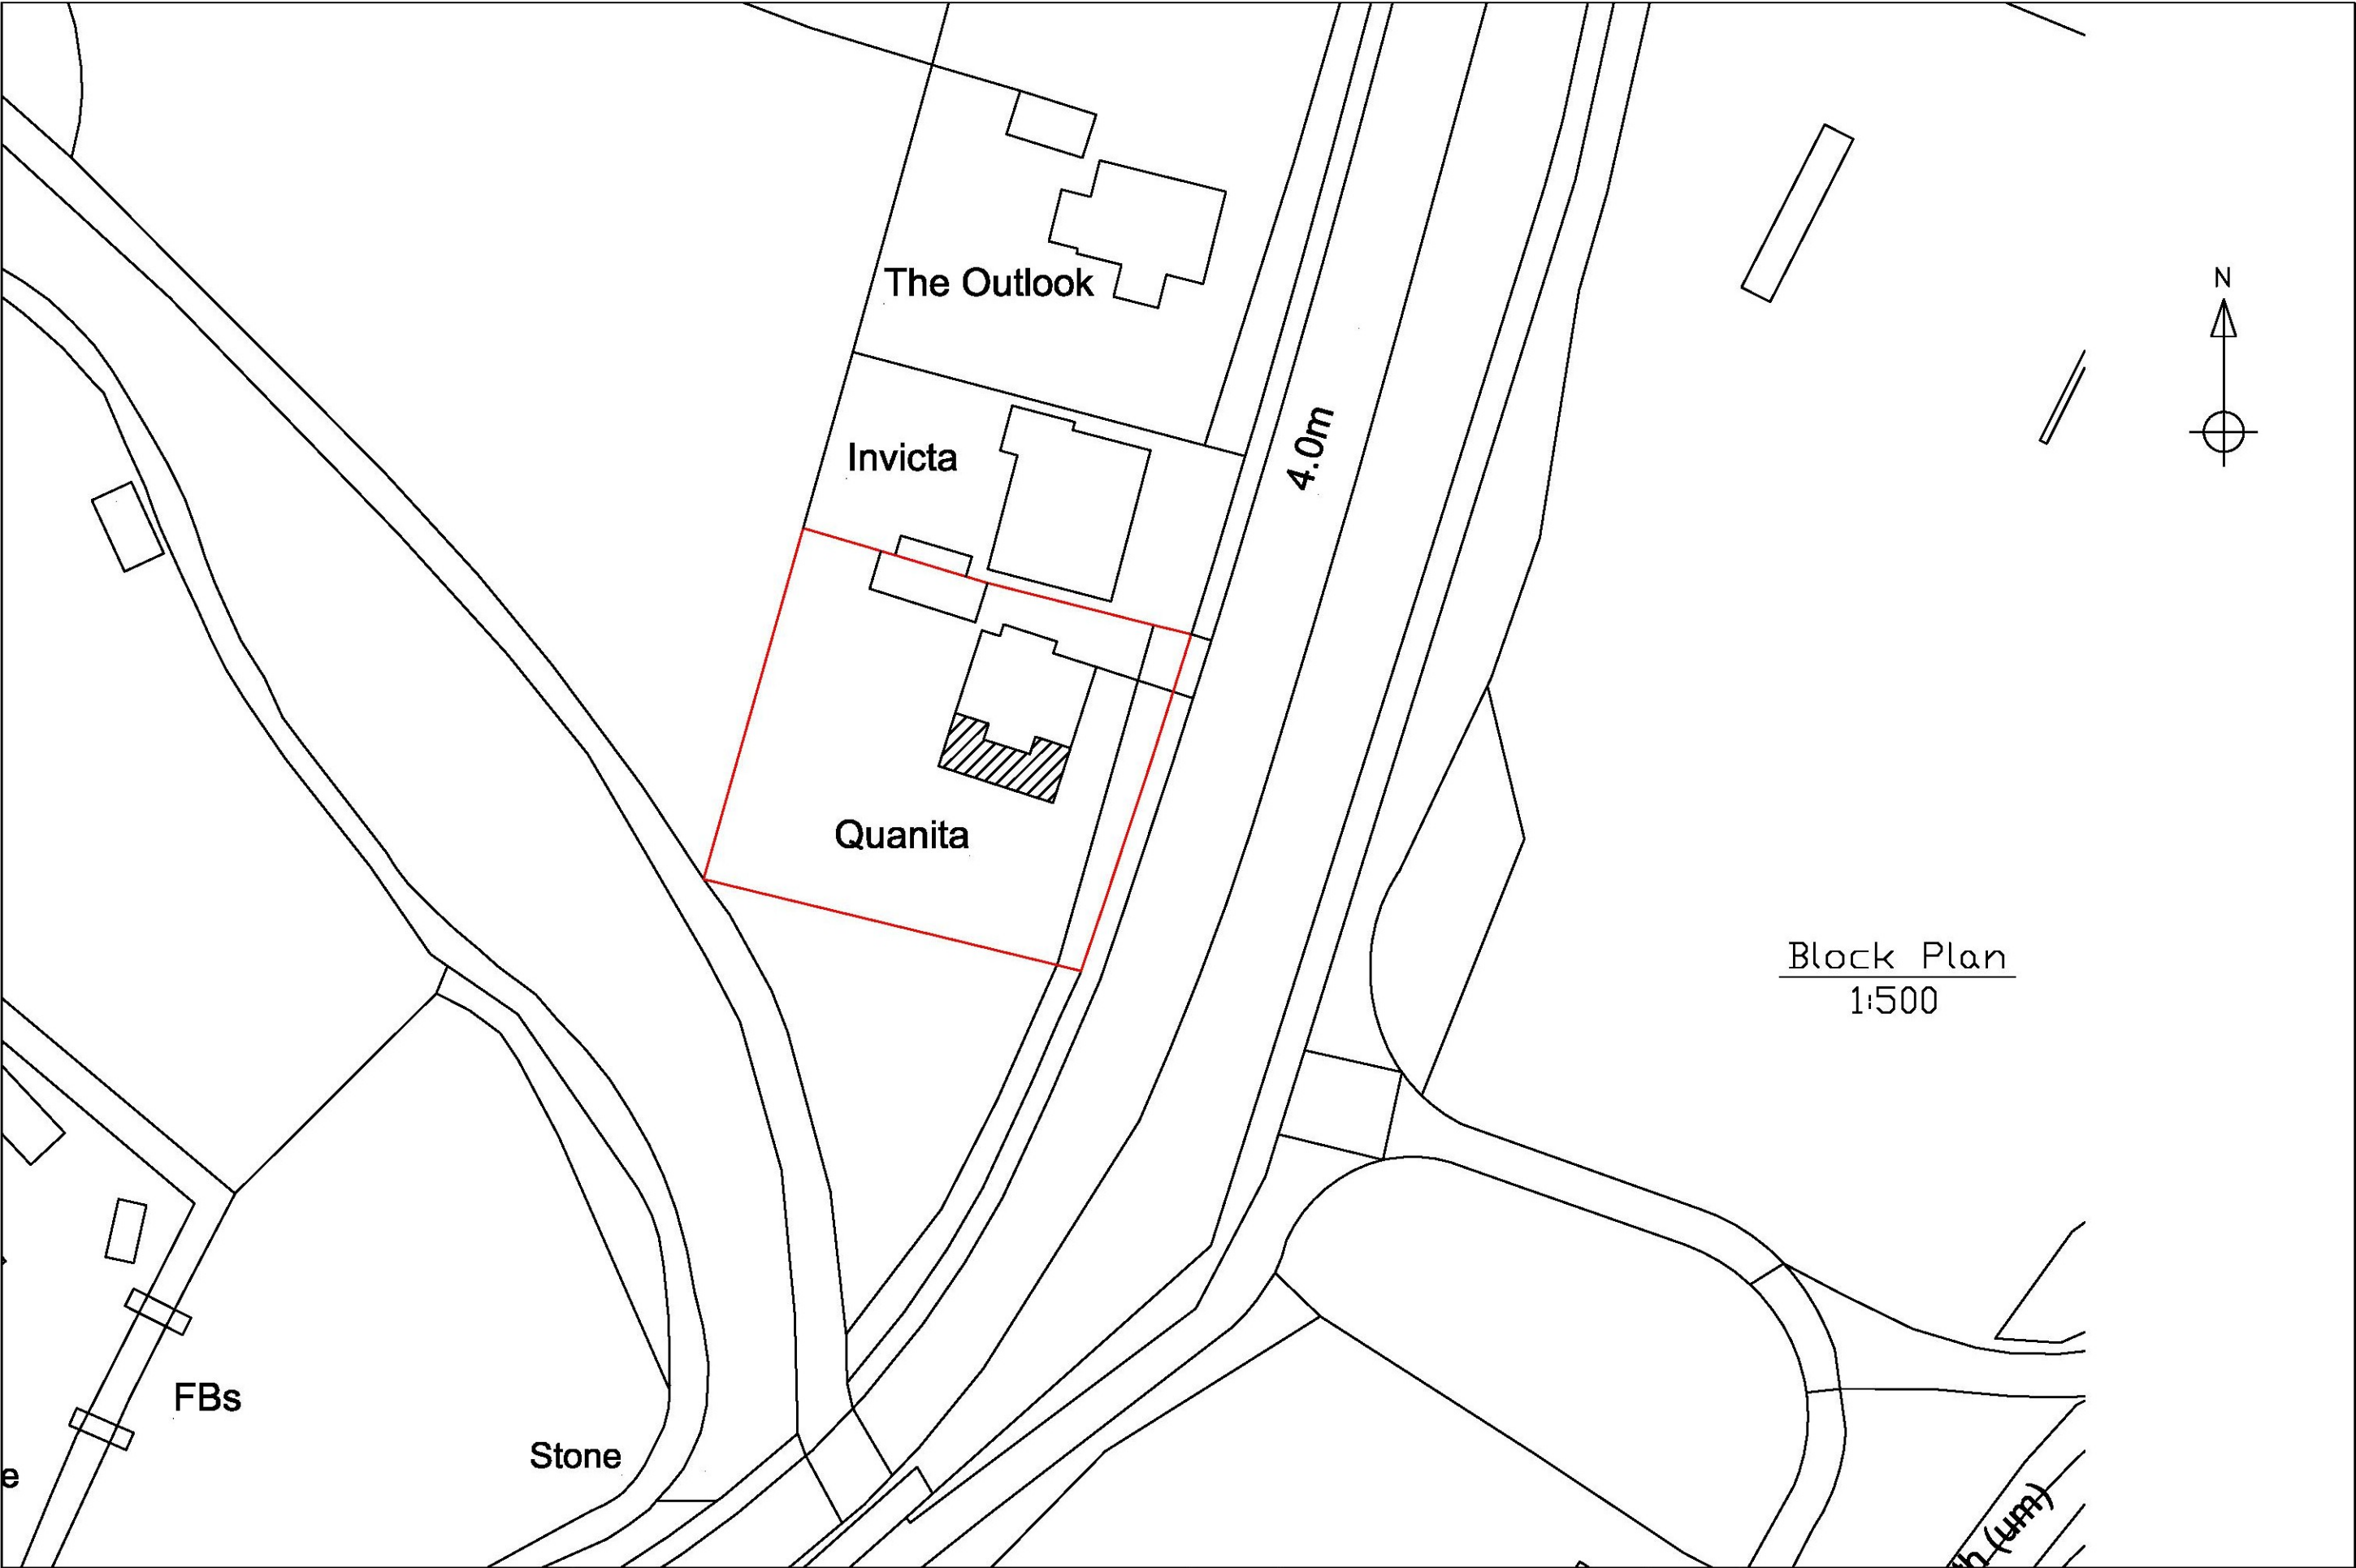

Beacon Design Services	07787 501626	Rev-	Comments-	Date-	Contract- Proposed Extension to Quanita, Dymchurch Road, Hythe Kent CT21 4NF			
		Rev-	Comments-	Date-	Date- Oct 19	Scale- 1:500	Drawn By- MLJ	Drawing No- 010