




G and C Designs



135 Rainham Road,
Gillingham,
Kent.
ME7 5NQ
Tel: 01634 856 936
Mob: 07973 721 761

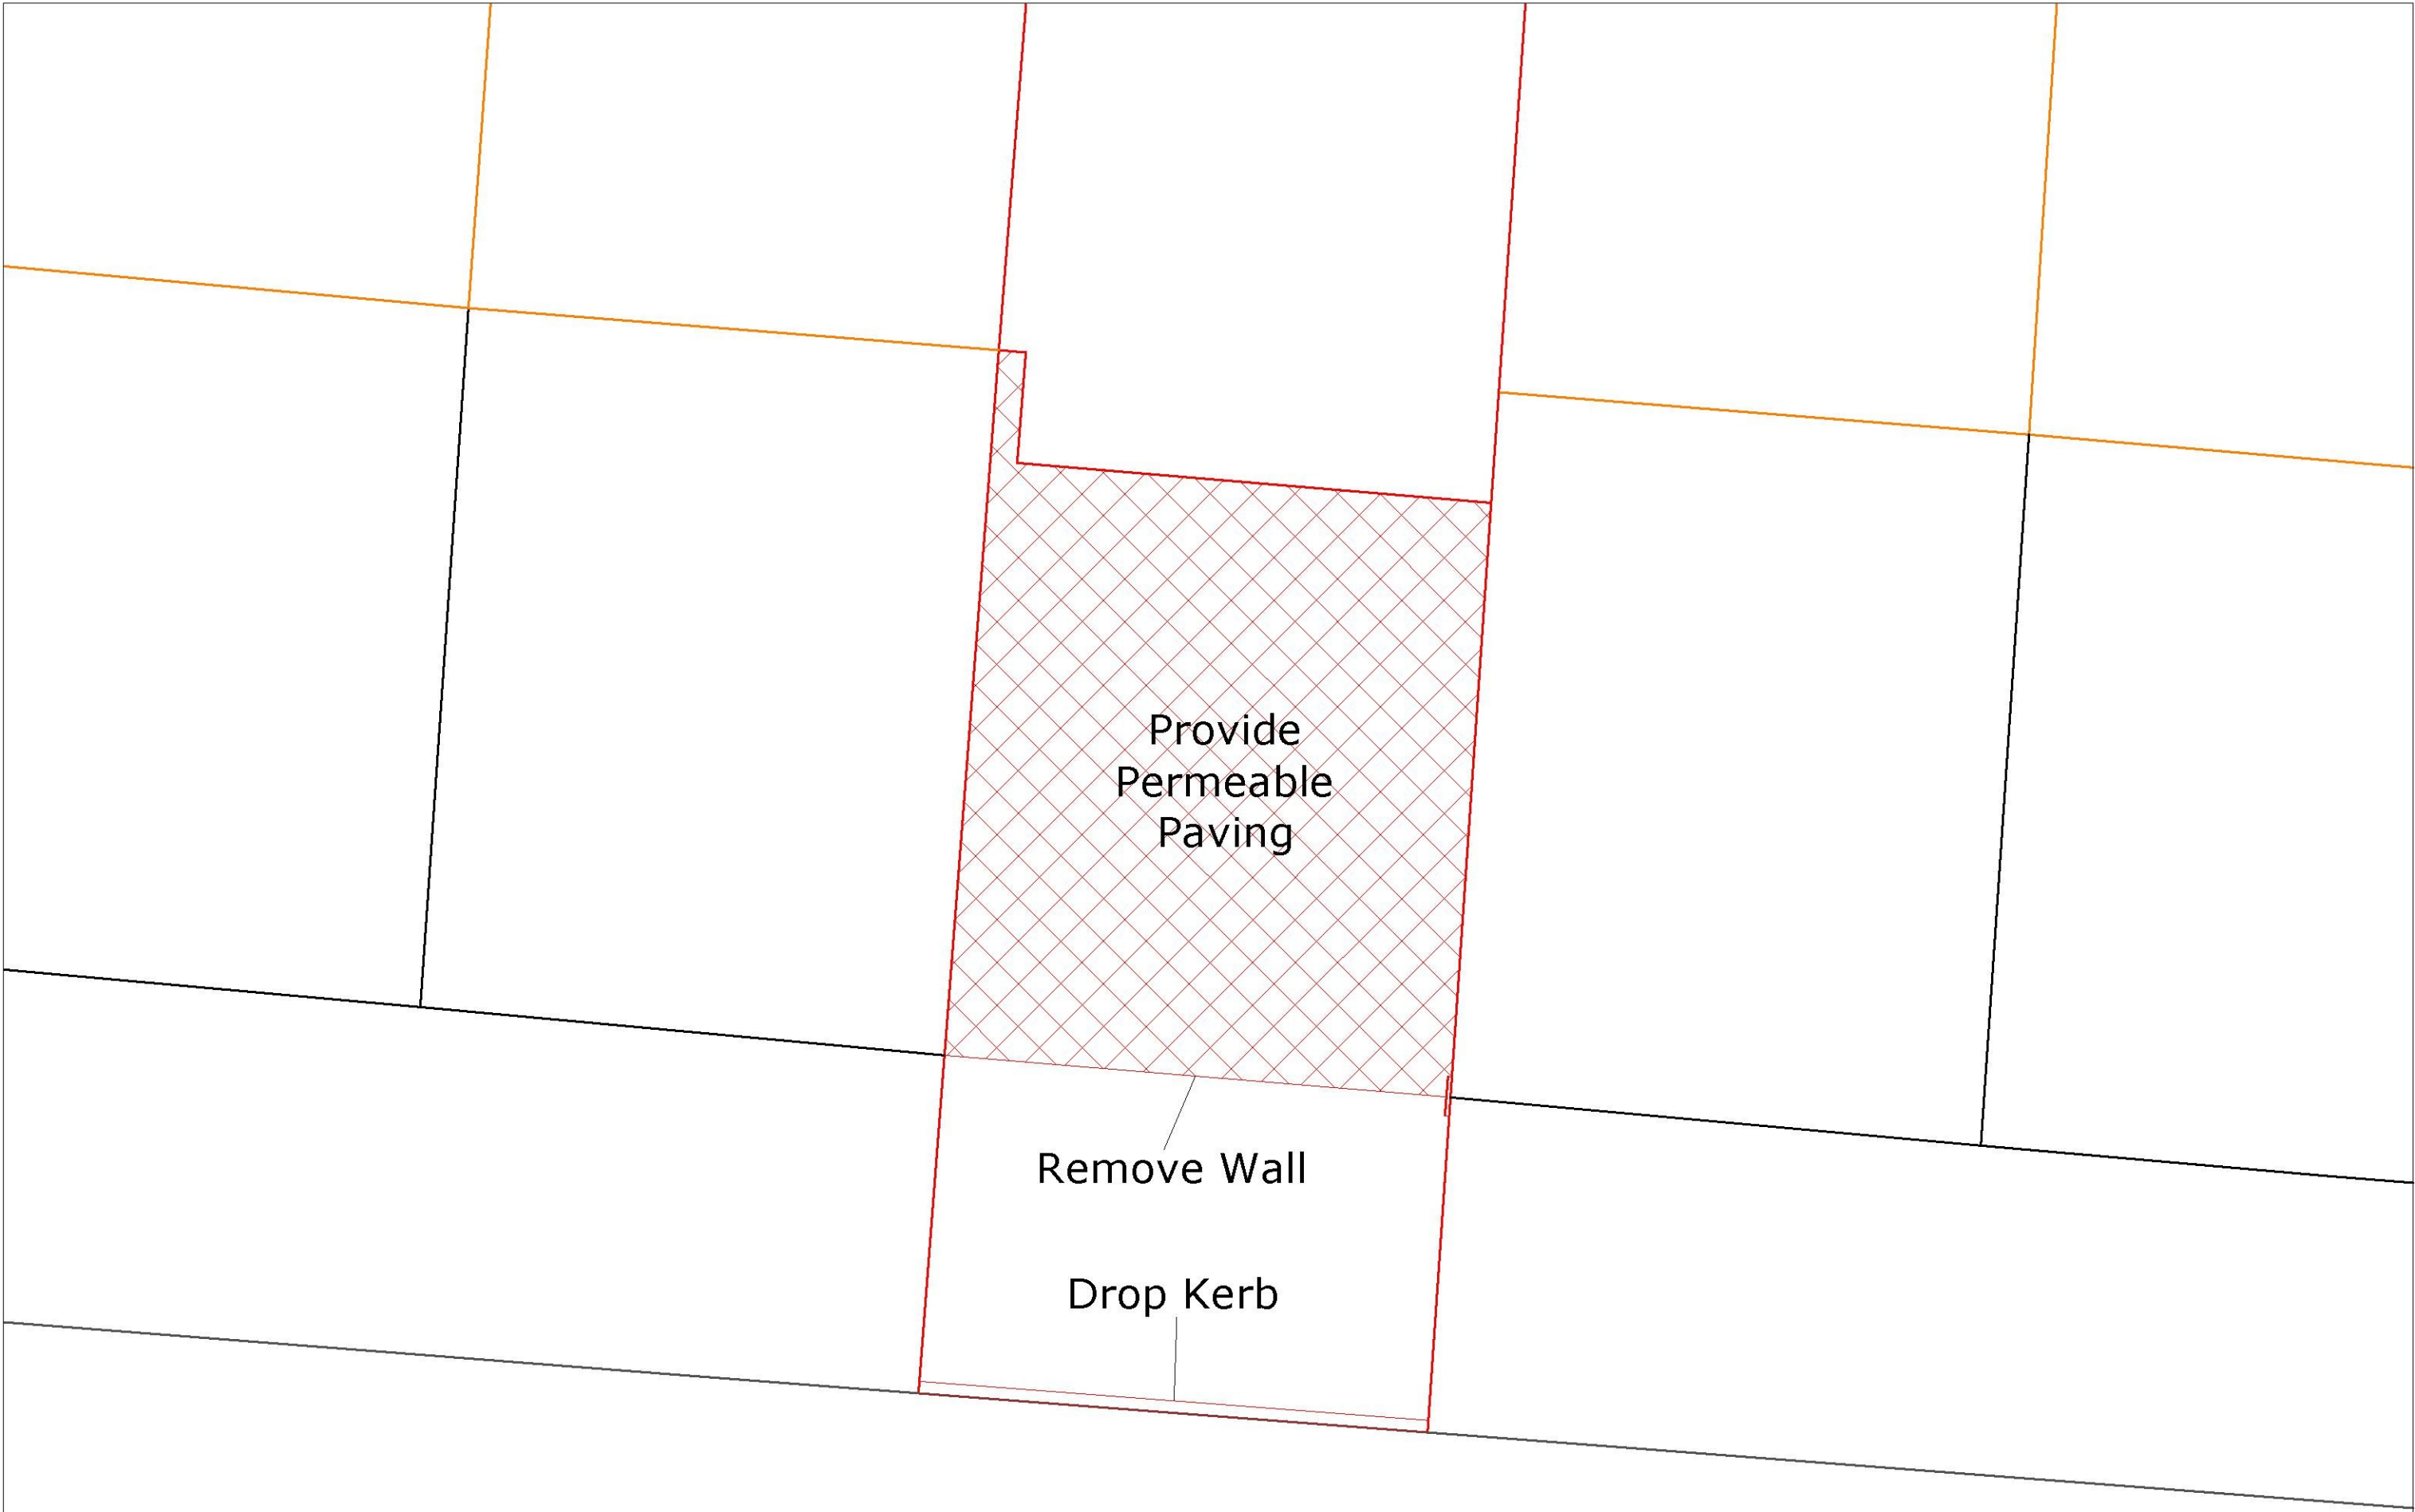

Proposed Alterations to form Off-Road Parking

Mr and Mrs Thomas
75 Shaftesbury Avenue
Folkestone
KENT
CT19 4NS

Proposed Plan	
Date : 3/1/2020	Drm By: TG
Scale : 1:50 @ A3	
Drg No. 75SA003	Status: Planning