


30 Wells Road

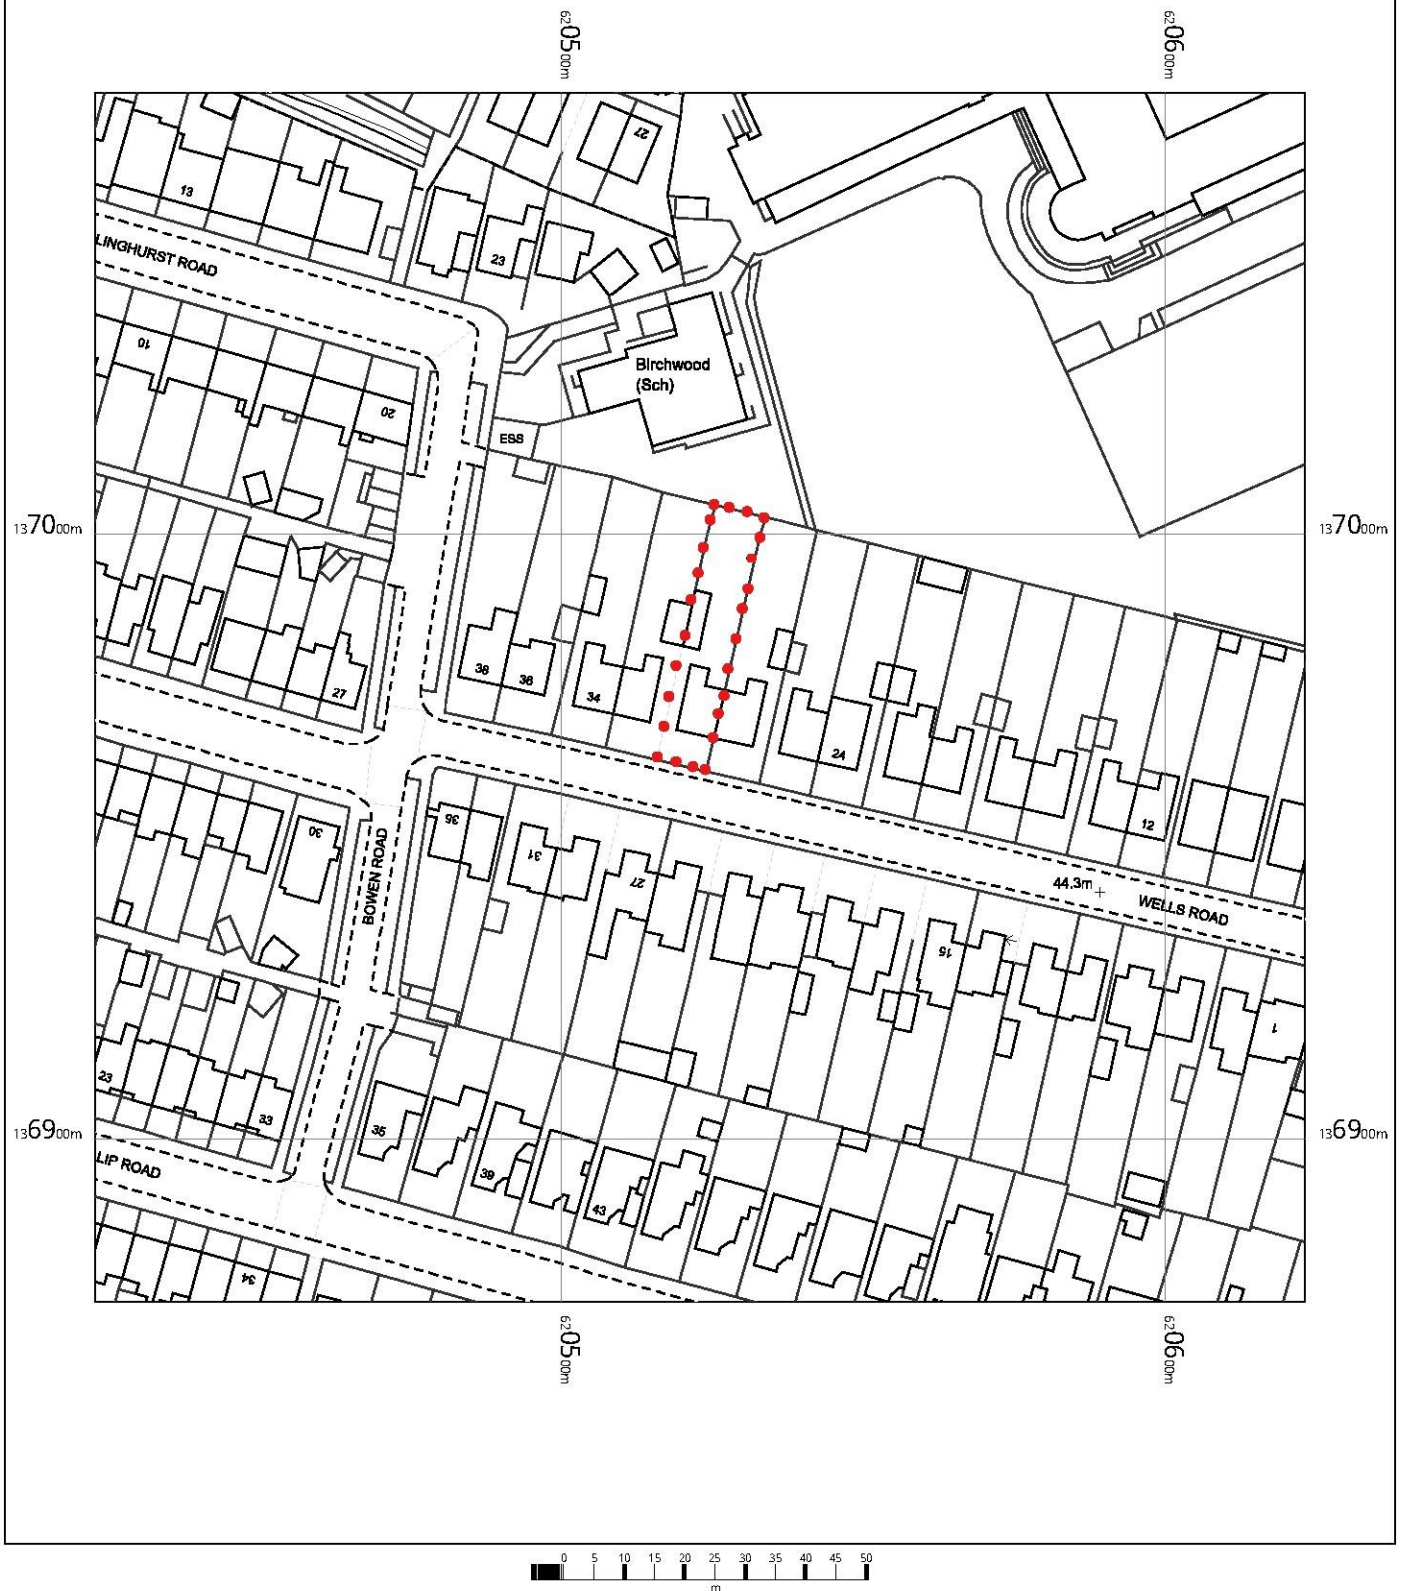

OS MasterMap 1250/2500/10000 scale
 Wednesday, October 23, 2019, ID: BLJT-00836181
www.planningapplicationmaps.co.uk

1:1250 scale print at A4, Centre: 620523 E, 136973 N

© Crown Copyright Ordnance Survey. Licence no. 100051661

