


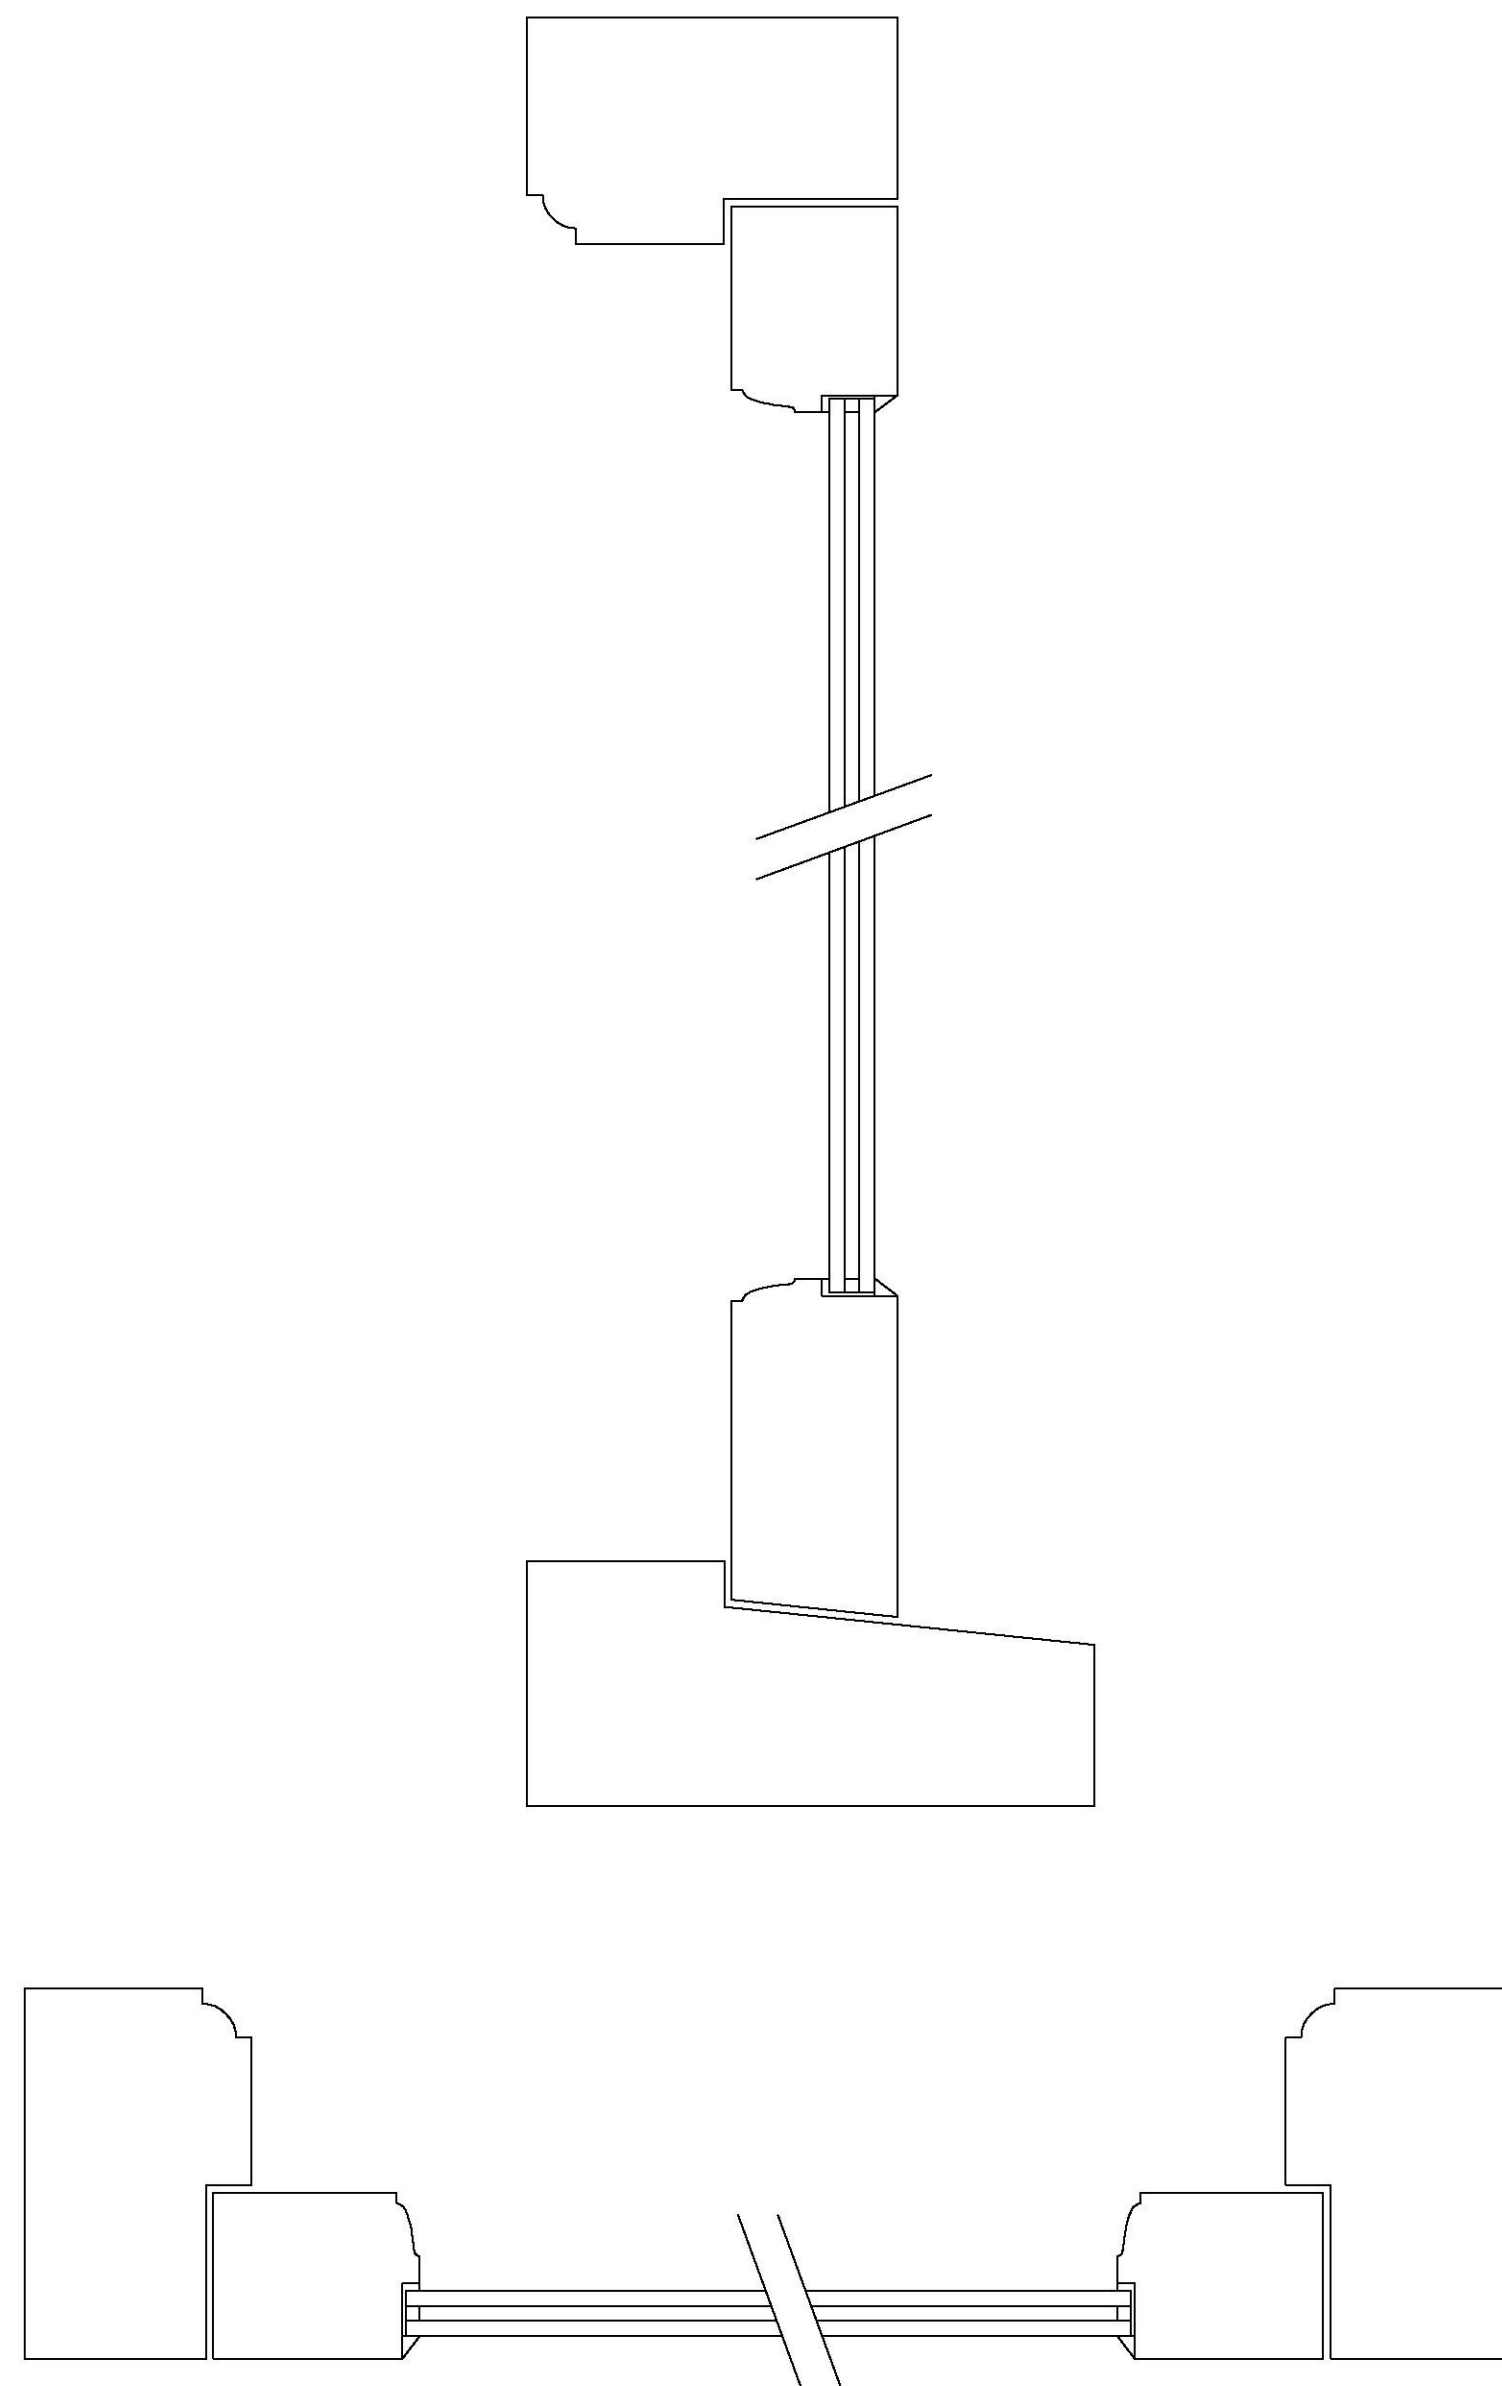


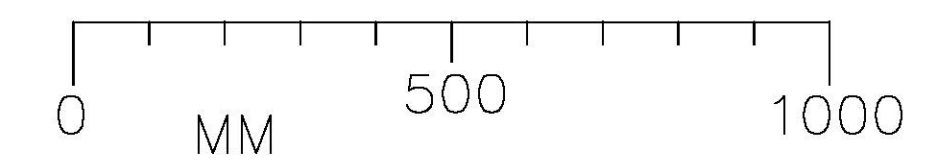

SCALE 1:2 @ A1

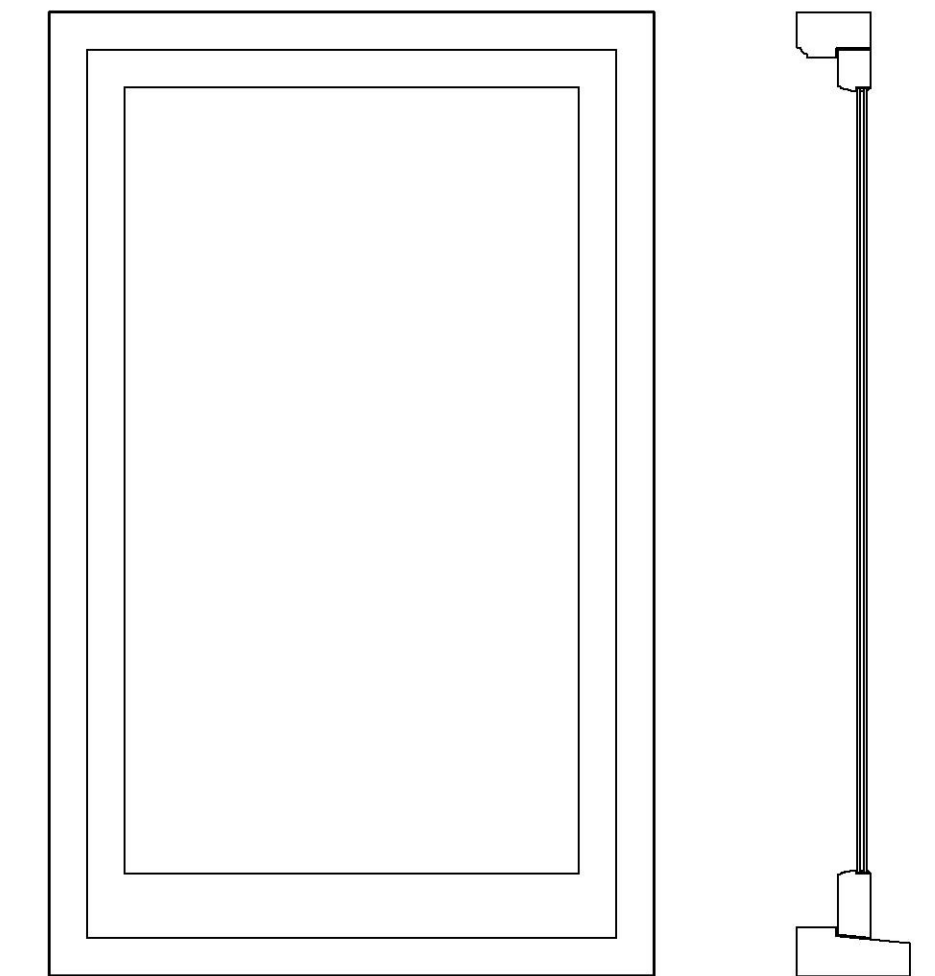

SCALE 1:10 @ A1

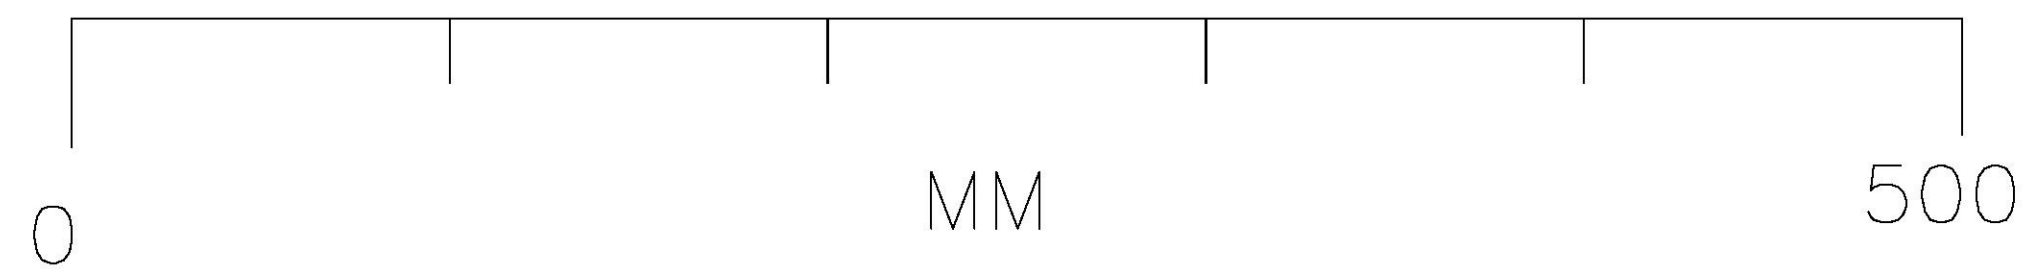

Alan Dickinson MRICS GradDiplCons(AA)
Chartered Building Surveyor.
Historic Buildings Consultant
1 The Grove, Rye, TN31 7ND
01797 225139
www.alandickinson.com

MICHAEL HARRIS ASSOCIATES
BUILDING DESIGN MANAGEMENT

The Granary, Halden Place, Halden Lane
Rolvenden, Kent TN17 4JG
Tel: 01580 241278
www.michaelharrisassociates.com

Mulberry House, High Street, Brookland
for Mr & Mrs Paul Spokes
PROPOSED OUTBUILDING CONVERSION &
NEW VEHICULAR ACCESS
PROPOSED NON-OPENING WINDOW DETAILS
SCALE 1:2 & 1:10 @ A1 OCT 19 1950-11