


0 Metres 1 2

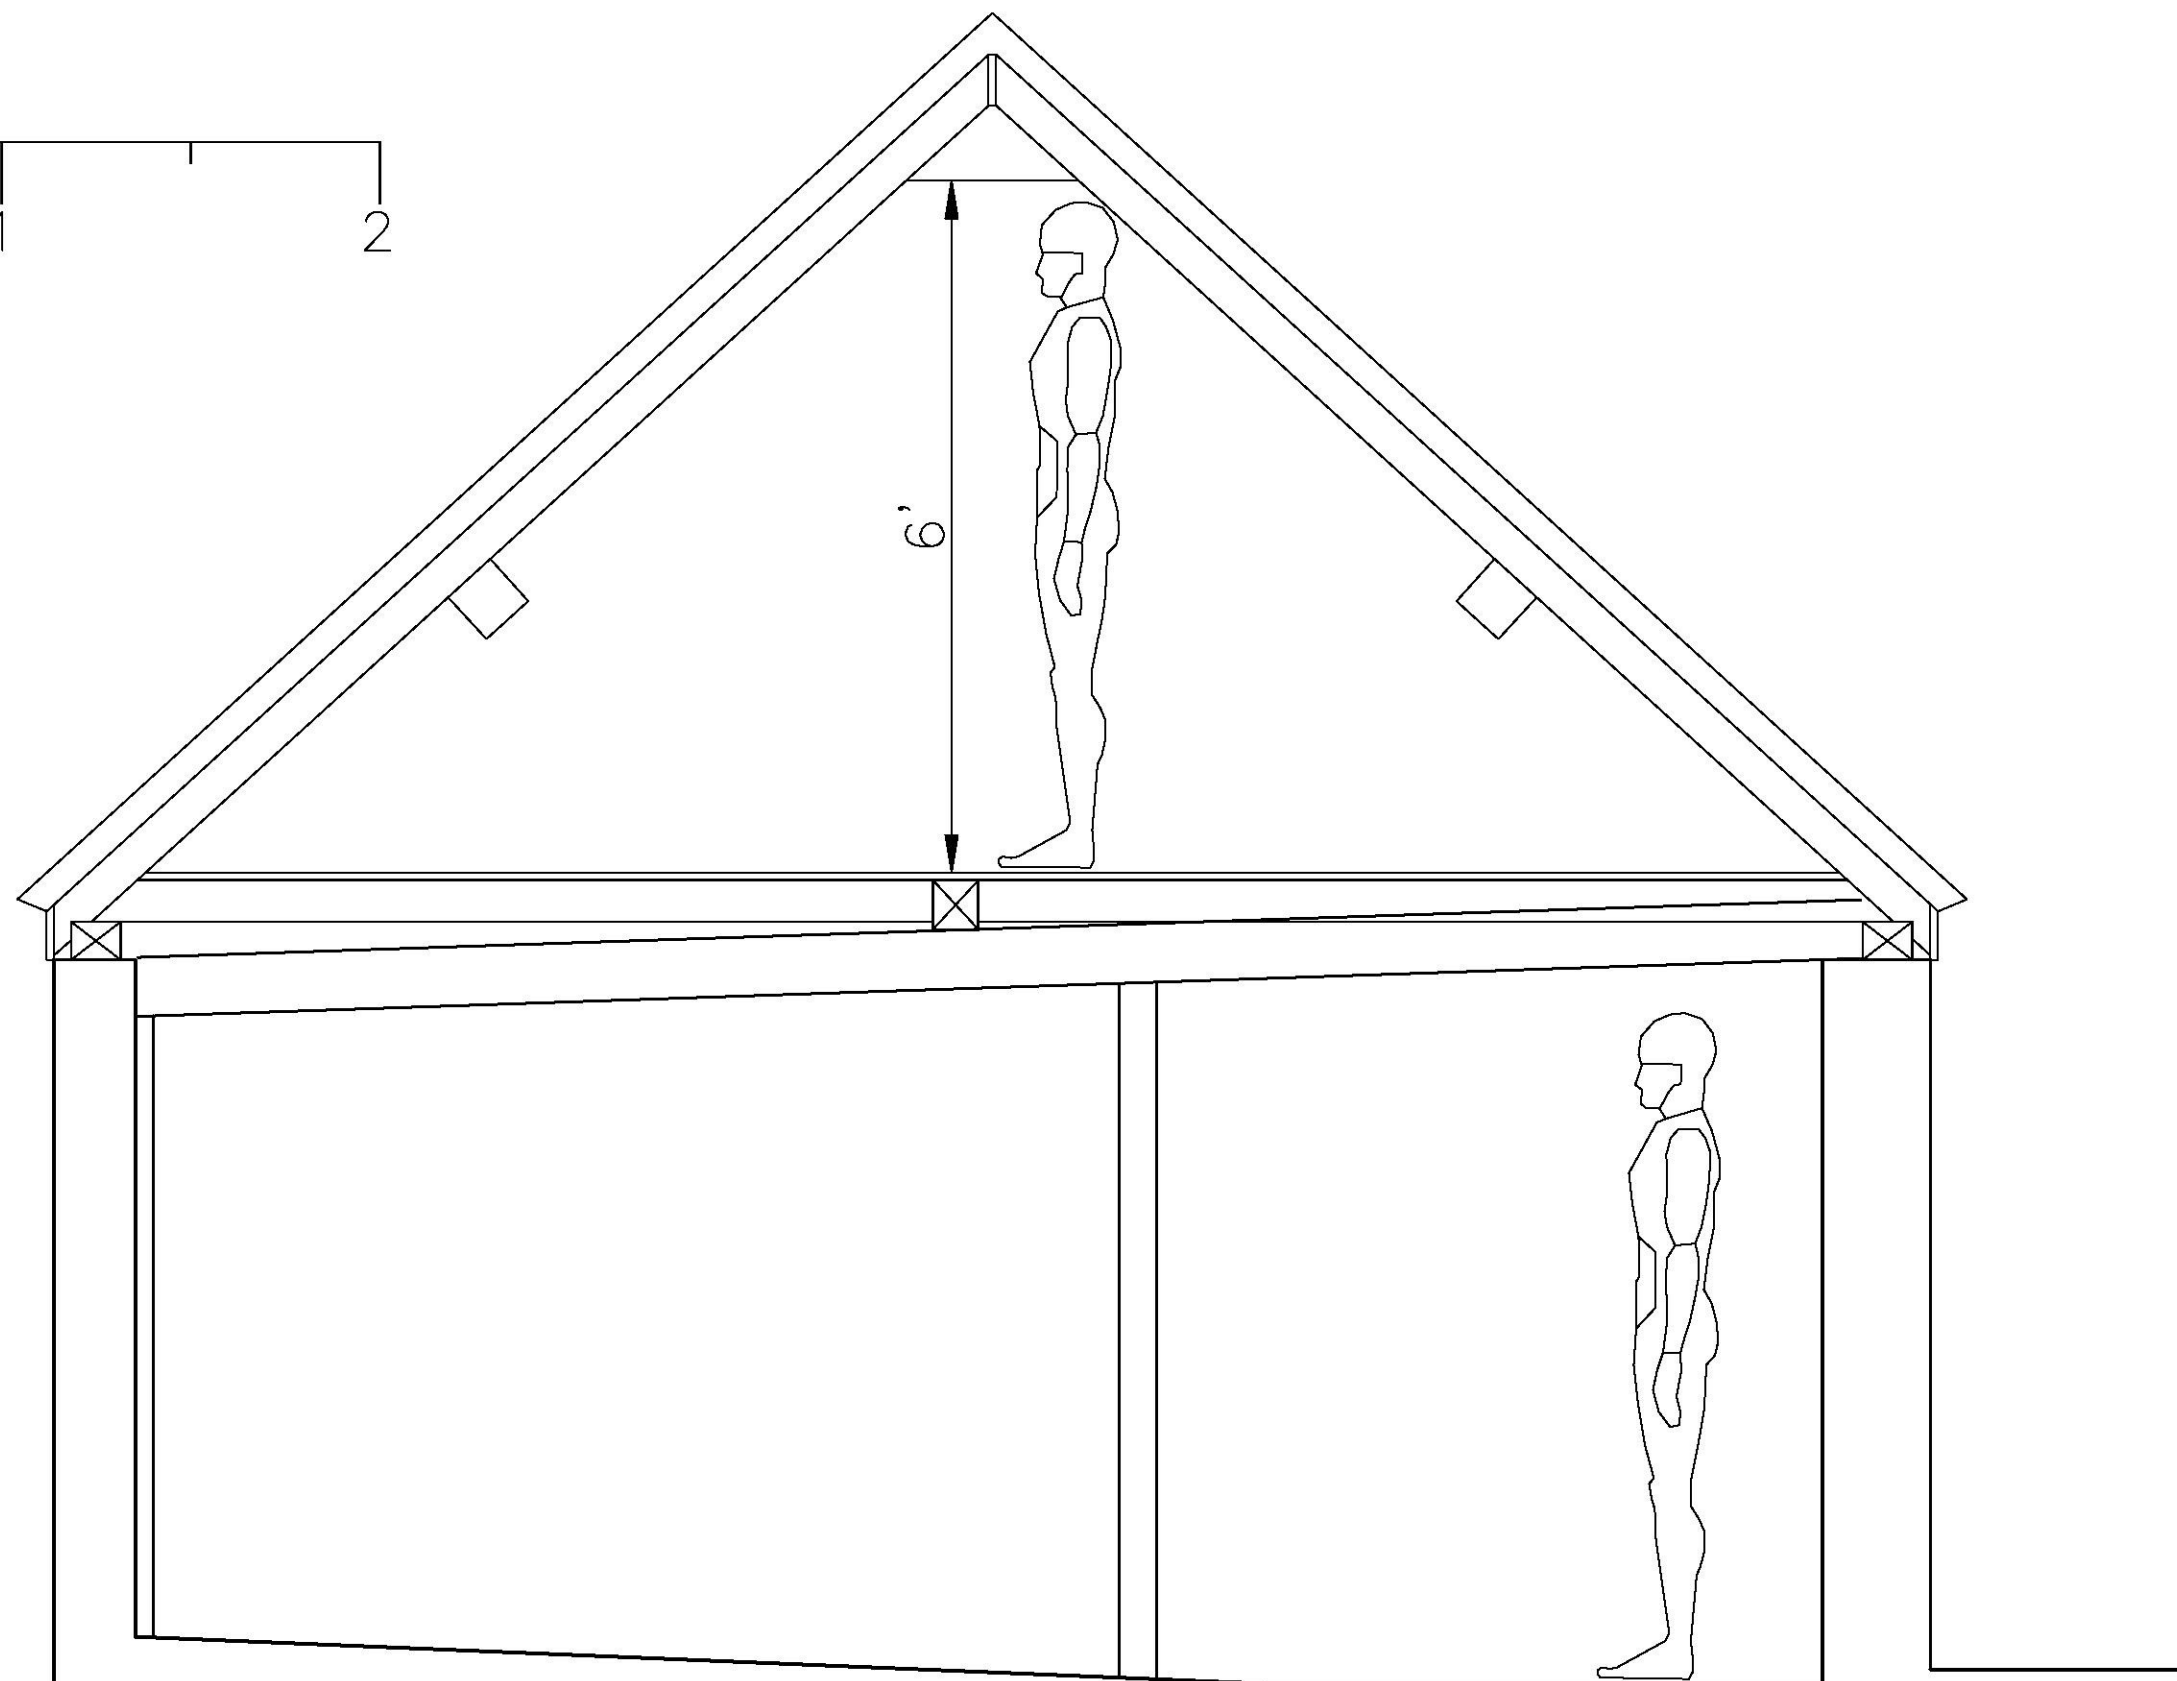

EXISTING SECTION

Mulberry House, High Street, Brookland
for Mr & Mrs Paul Spokes
PROPOSED OUTBUILDING CONVERSION &
NEW VEHICULAR ACCESS
EXISTING SECTION
Scale 1:20 @ A3 OCT 19 1950-5

MICHAEL HARRIS ASSOCIATES
BUILDING DESIGN MANAGEMENT

The Granary, Halden Place, Halden Lane
Rolvenden, Kent TN17 4JG
Tel: 01580 241278
www.michaelharrisassociates.com



Alan Dickinson MRICS GradDipCons(AA)
Chartered Building Surveyor
Historic Buildings Consultant
1 The Grove, Rye, TN31 7ND
01797 225139
www.alandickinson.com