



Remove defective remains of
boarded deck, provide additional
joists to engineers detail
& new T&G floor boarding over.

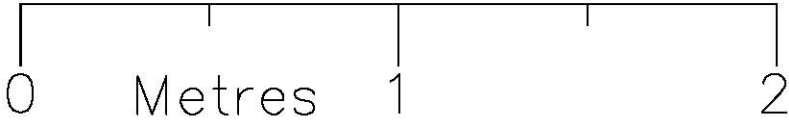

PROPOSED
SECTION

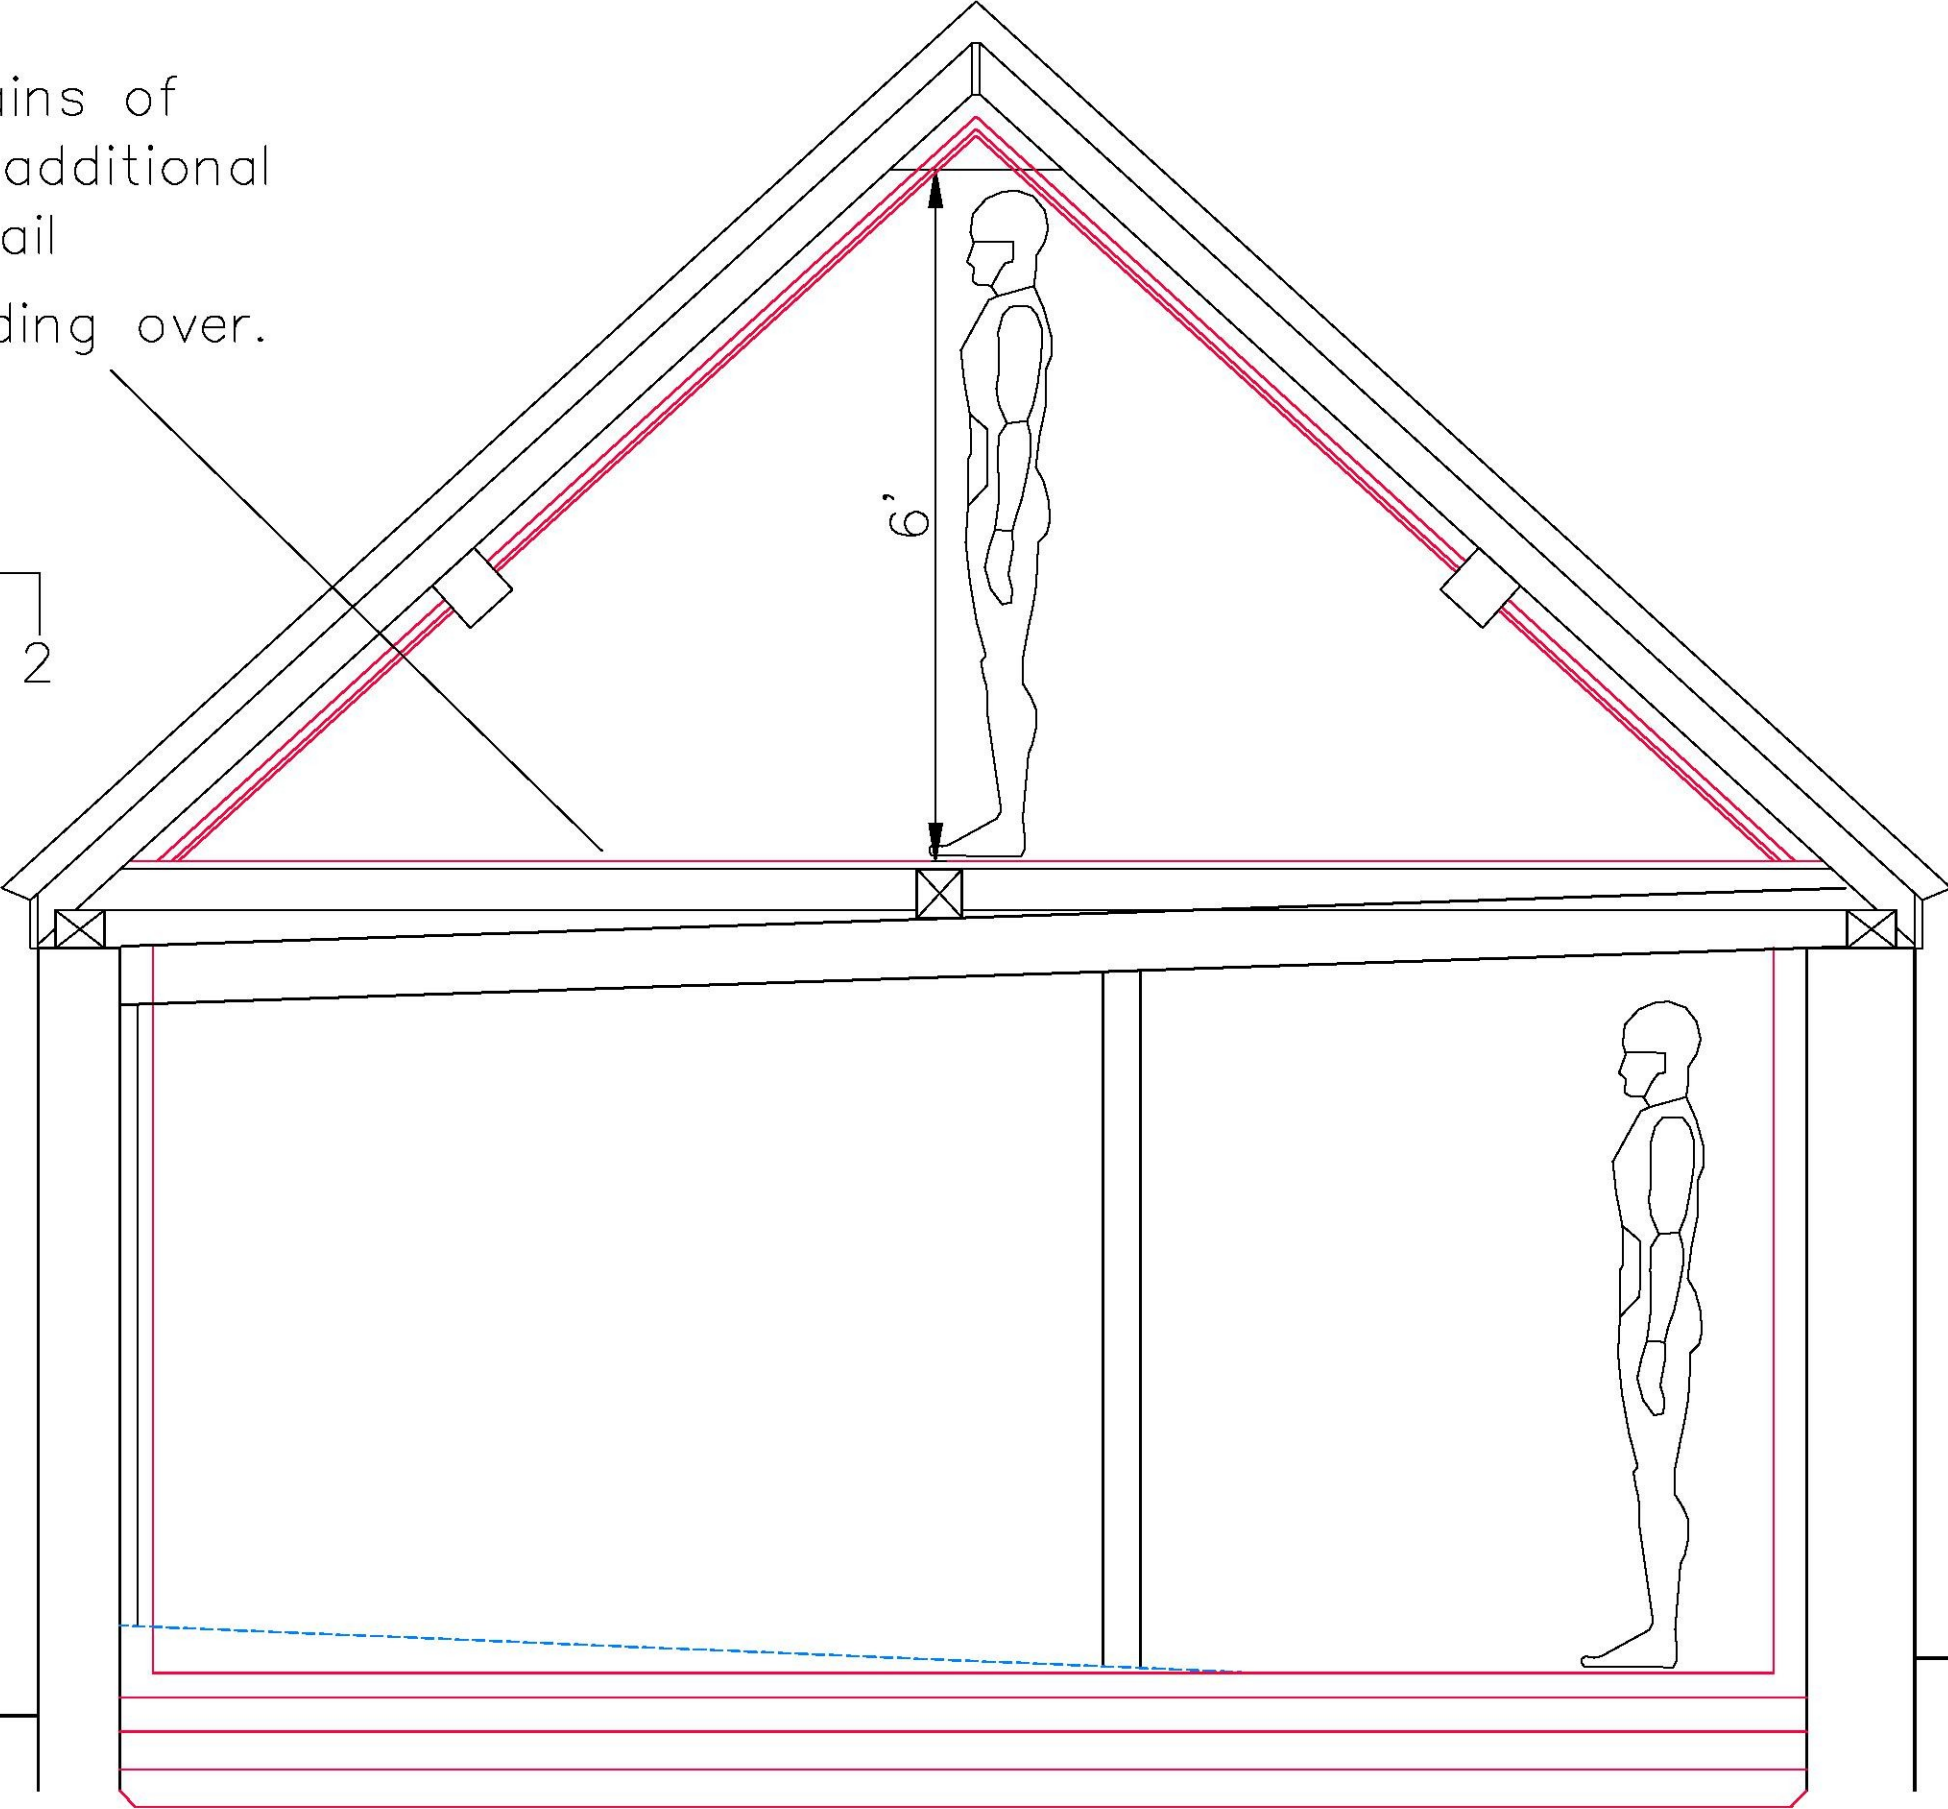

Mulberry House, High Street, Brookland
for Mr & Mrs Paul Spokes
PROPOSED OUTBUILDING CONVERSION &
NEW VEHICULAR ACCESS
PROPOSED SECTION
Scale 1:20 @ A3 OCT 19 1950-9

MICHAEL HARRIS ASSOCIATES
BUILDING DESIGN MANAGEMENT

The Granary, Halden Place, Halden Lane
Rolvenden, Kent TN17 4JG
Tel: 01580 241278
www.michaelharrisassociates.com



Alan Dickinson MRICS GradDipCons(AA)
Chartered Building Surveyor
Historic Buildings Consultant
1 The Grove, Rye, TN31 7ND
01787 225139
www.alandickinson.com