



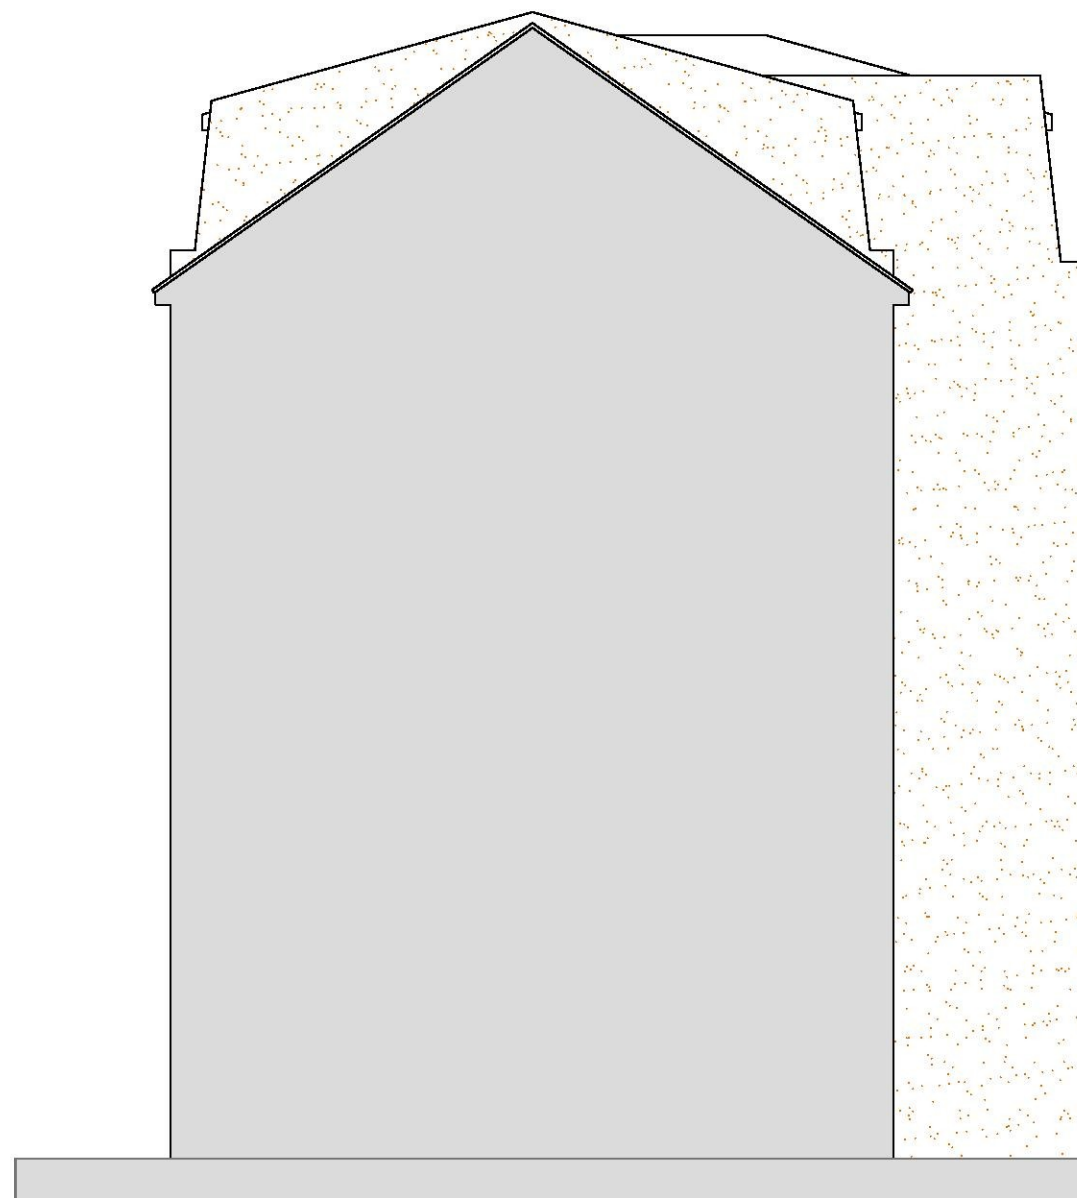

Side Elevation to No2 Marine
Terrace

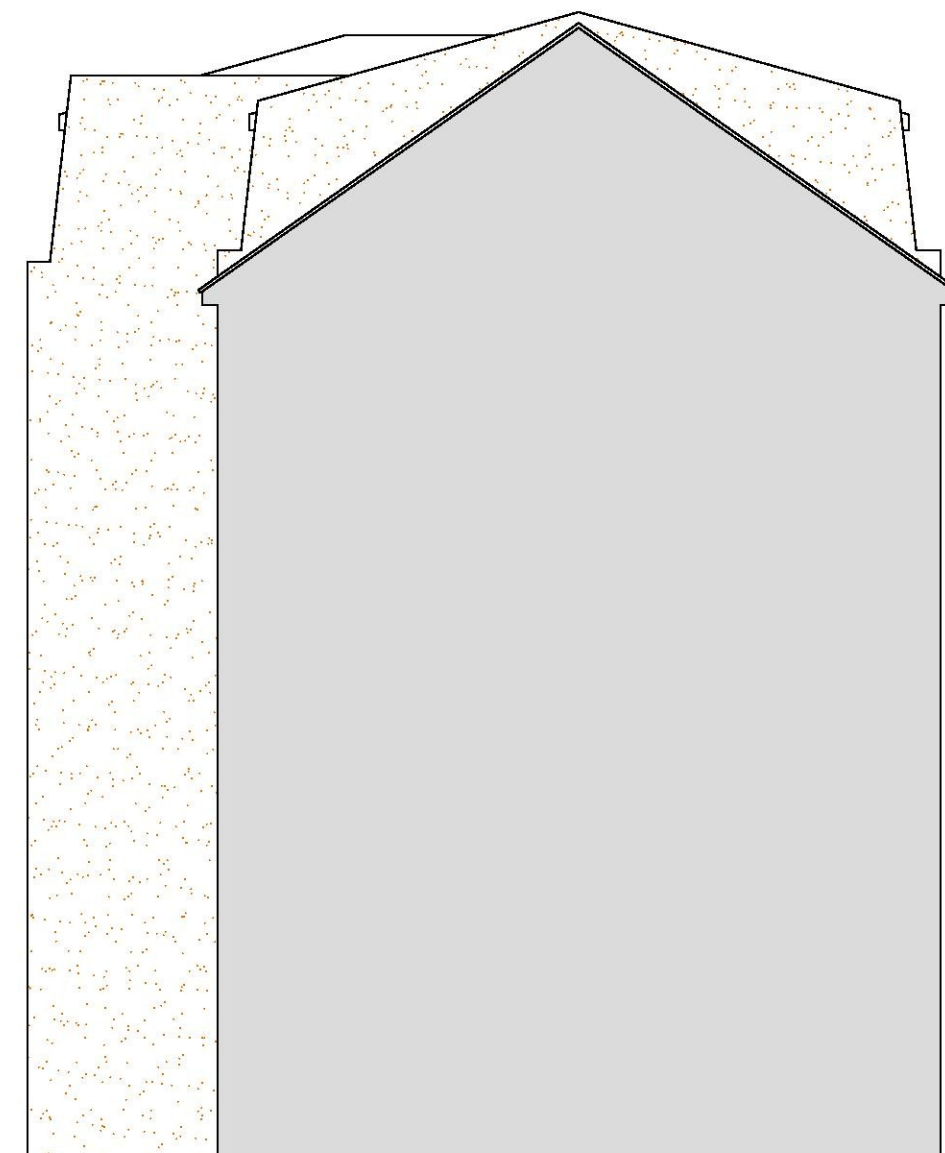

Side Elevation to No5 Marine
Terrace

As Proposed Elevations

Proposed Extension & Conversion into flats of No.4
Marine Terrace, Folkestone, Kent CT20 1PY

Scale 1:100

Date Sept. 2019

Drawing No. 2007/80/10 REV A

CORPORATE ARCHITECTURE &
DESIGN GROUP



SEVENCROFT
LTD

277 Canterbury Road, Kennington
Ashford, Kent TN24 9QW
Tel / Fax : 01233 625553
e-mail : mcmullon@sevincroft.co.uk