


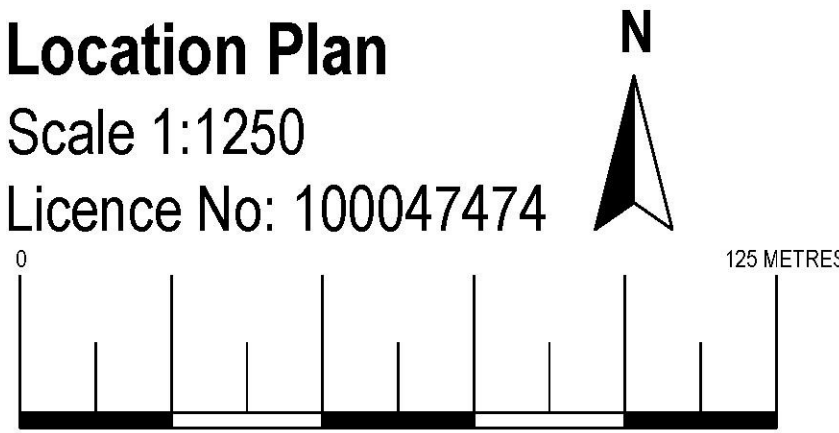

Location Plan

Scale 1:1250


Licence No: 100047474



Existing Block Plan

Scale 1:500

Licence No: 100047474

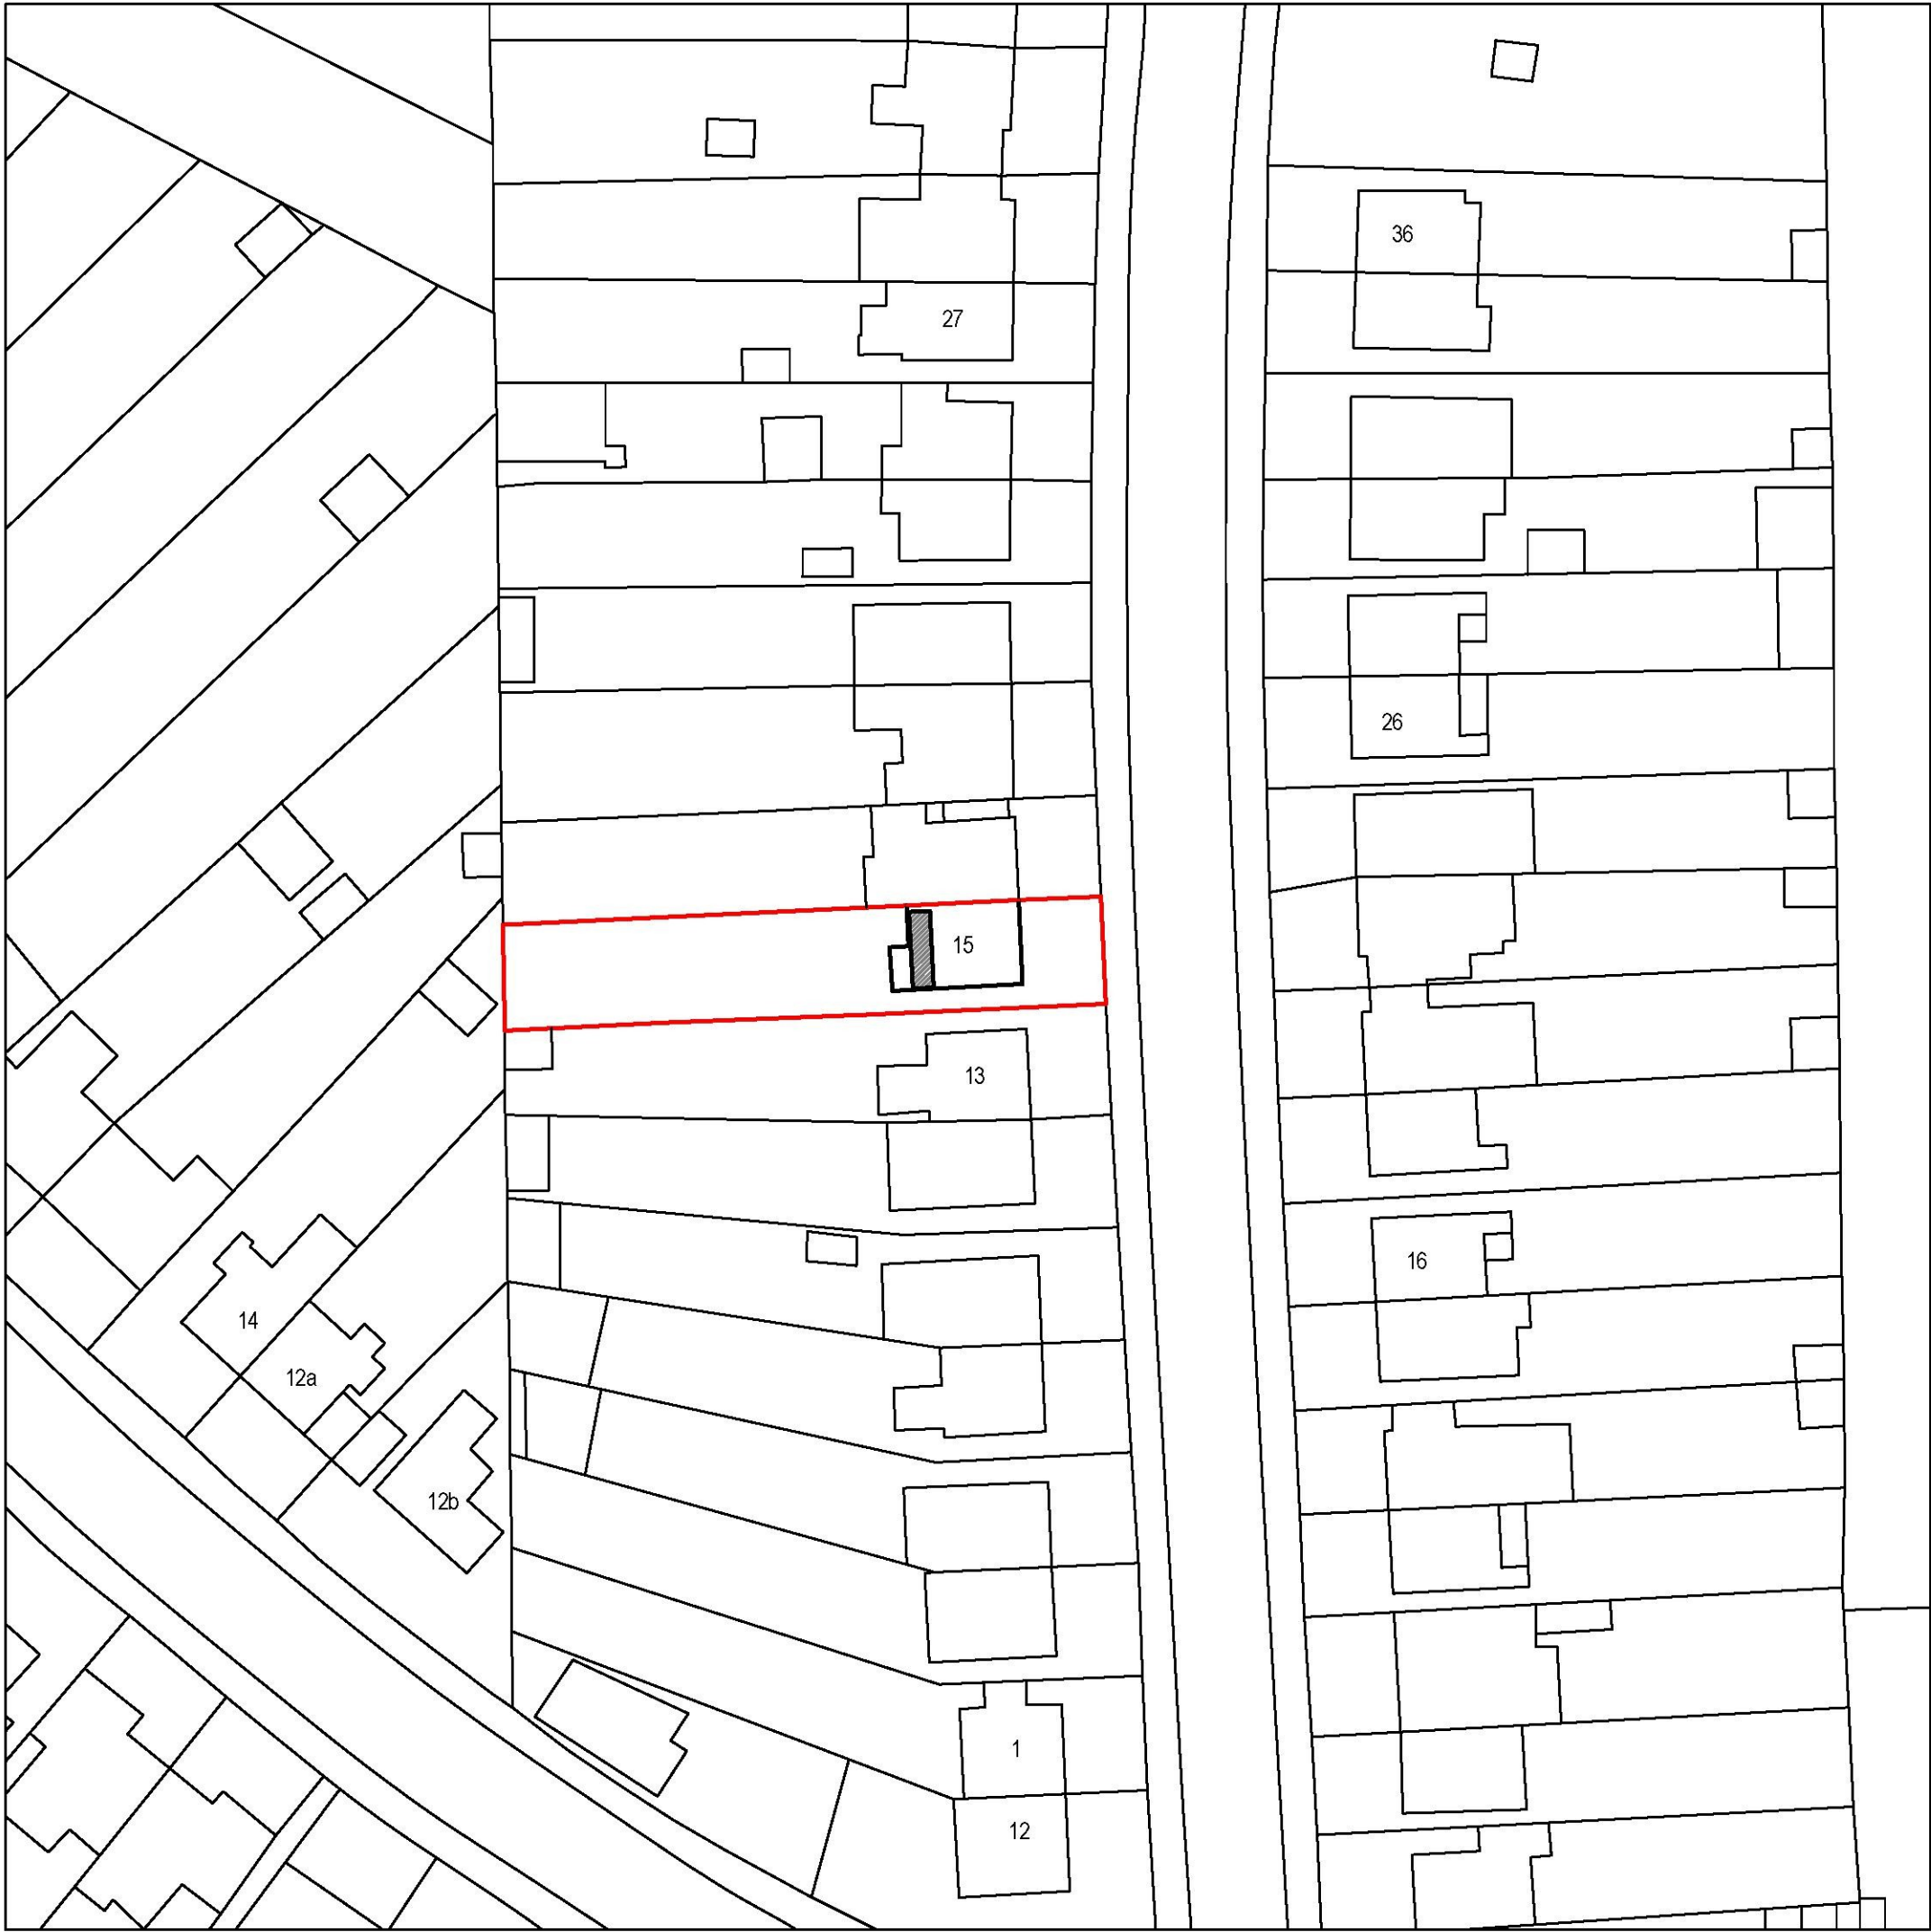

Proposed Block Plan

Scale 1:500

Licence No: 100047474

