



Planning and Building Control
Shepway District Council
Civic Centre
Castle Hill Avenue
Folkestone
Kent
CT20 2QY

Your ref
Y19/1445/FH

Our ref
PLAN-031118

Date
08/01/2020

Contact
Tel 0330 303 0119

Dear Sir/Madam,

Proposal: Proposed erection of a detached 2-bedroom house, replacing the existing garage.
Site: Y19/1445/FH: - 21 Highridge, Hythe, Kent, CT21 5TE.

Thank you for your letter dated 20/12/2019.

Southern Water requires a formal application for a connection to the public foul and surface water sewer to be made by the applicant or developer. We request that should this application receive planning approval, the following informative is attached to the consent:

A formal application for connection to the public sewerage system is required in order to service this development. Please read our New Connections Services Charging Arrangements documents which has now been published and is available to read on our website via the following link <https://beta.southernwater.co.uk/infrastructure-charges>.

The disposal of surface water from this development should be in compliance with the following hierarchy of Part H3 of Building Regulations:

- a) An adequate soakaway or some other adequate infiltration system.
- b) A water course.
- c) Where neither of the above is practicable: a sewer.

The planning application form makes reference to drainage using Sustainable Urban Drainage Systems (SUDS).

Under current legislation and guidance SUDS rely upon facilities which are not adoptable by sewerage undertakers. Therefore, the applicant will need to ensure that arrangements exist for the long-term maintenance of the SUDS facilities. It is critical that the effectiveness of these systems is maintained in perpetuity. Good management will avoid flooding from the proposed surface water system, which may result in the inundation of the foul sewerage system.

Southern Water, Southern House, Yeoman Road, Worthing, West Sussex, BN13 3NX
southernwater.co.uk

Southern Water Services Ltd, Registered Office: Southern House, Yeoman Road, Worthing, West Sussex, BN13 3NX Registered in England No. 2366670

Thus, where a SUDS scheme is to be implemented, the drainage details submitted to the Local Planning Authority should:

- Specify the responsibilities of each party for the implementation of the SUDS scheme.
- Specify a timetable for implementation.
- Provide a management and maintenance plan for the lifetime of the development.

This should include the arrangements for adoption by any public authority or statutory undertaker and any other arrangements to secure the operation of the scheme throughout its lifetime.

It is possible that a sewer now deemed to be public could be crossing the development site. Therefore, should any sewer be found during construction works, an investigation of the sewer will be required to ascertain its ownership before any further works commence on site.

For further advice, please contact Southern Water, Southern House, Yeoman Road, Worthing, West Sussex, BN13 3NX (Tel: 0330 303 0119).


Website: www.southernwater.co.uk or by email at: developerservices@southernwater.co.uk

Yours faithfully,



Joff Edevane
Growth Planning Lead
Business Channels

SOUTHERN WATER

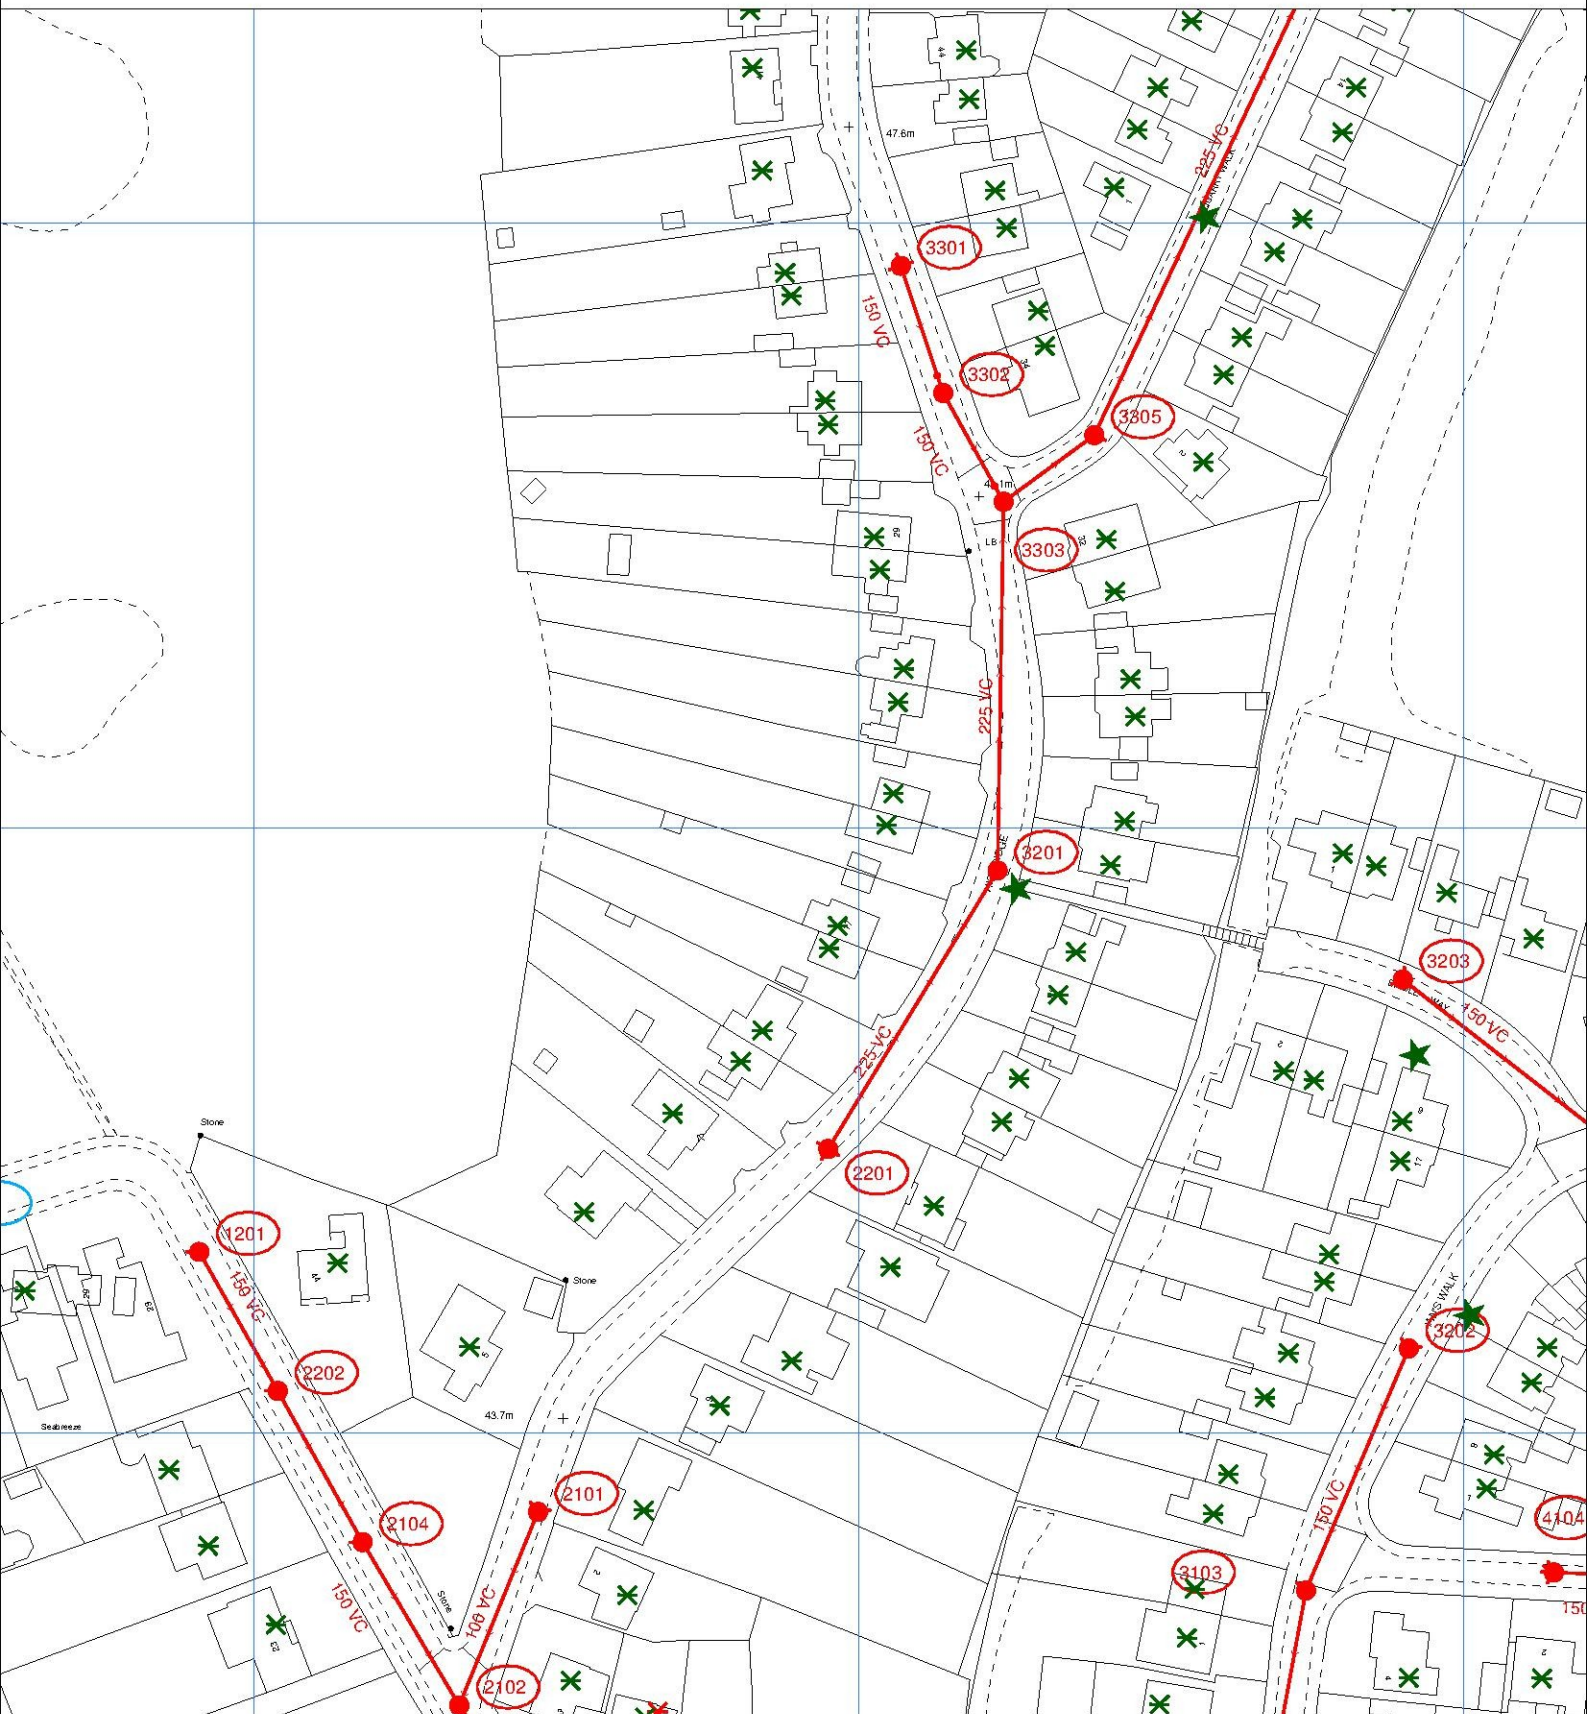

The positions of pipes shown on this plan are believed to be correct, but Southern Water Services Ltd accept no responsibility in the event of inaccuracy. The actual positions should be determined on site.

Based upon Ordnance Survey Digital Data with the permission of the controller of H.M.S.O. Crown Copyright Reserved Licence No. WU 298530

O.S. REF: TR1835SW

Scale: 1:1250

Screen Print

WARNING: BAC pipes are constructed of Bonded Asbestos Cement

WARNING: Unknown (UNK) materials may include Bonded Asbestos Cement



Printed By: krispad

Date: 7-1-2020

Southern Water MapGuide Browser

Requested By:

