

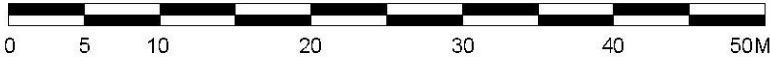


JAMES CLOSE

NAILBOURNE
COURT

SITE LOCATION BOUNDARY

SCALE 1 : 500

[illegible]

Note:

Note:

Legend:

PROJECT: PROPOSED EXTENSION AND ALTERATION				
CLIENT: MR.TAYLOR				
LOCATION: No 5,James Close,Lyminge,Folkestone,Kent,United Kingdom.				
PLANNING REFERENCE NO:		PP-07185831		
TITLE: EXISTING BLOCK PLAN				
SCALE: 1:1250 @ A3	DATE: 28/10/2018	DRAWN: DWL	DRAWING NO: DWG-RT-EX-SITE-01	REVISION: P-01