

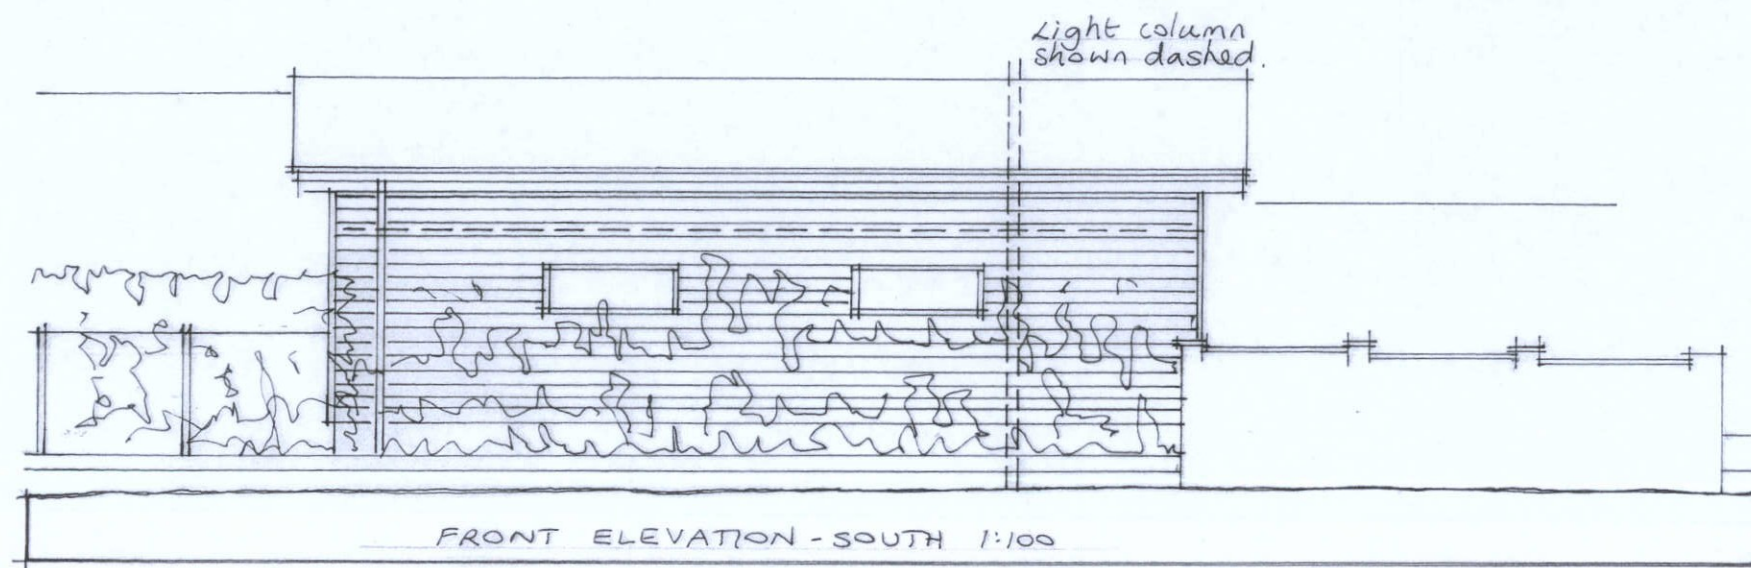
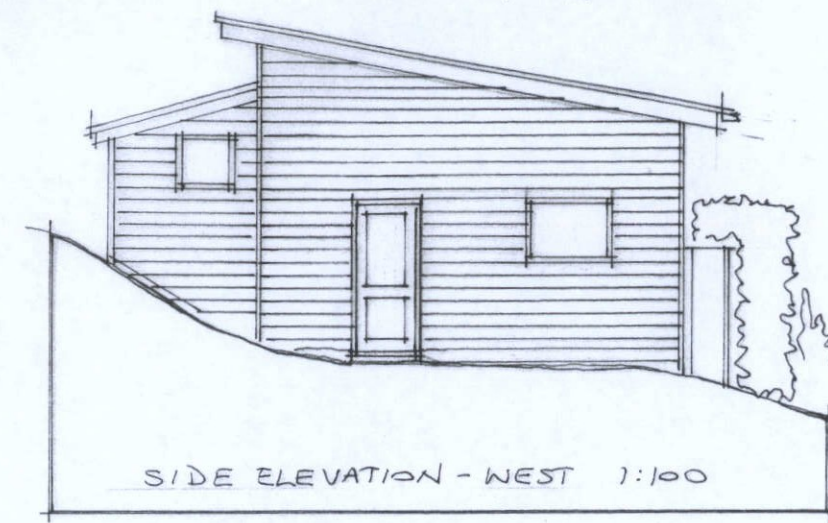


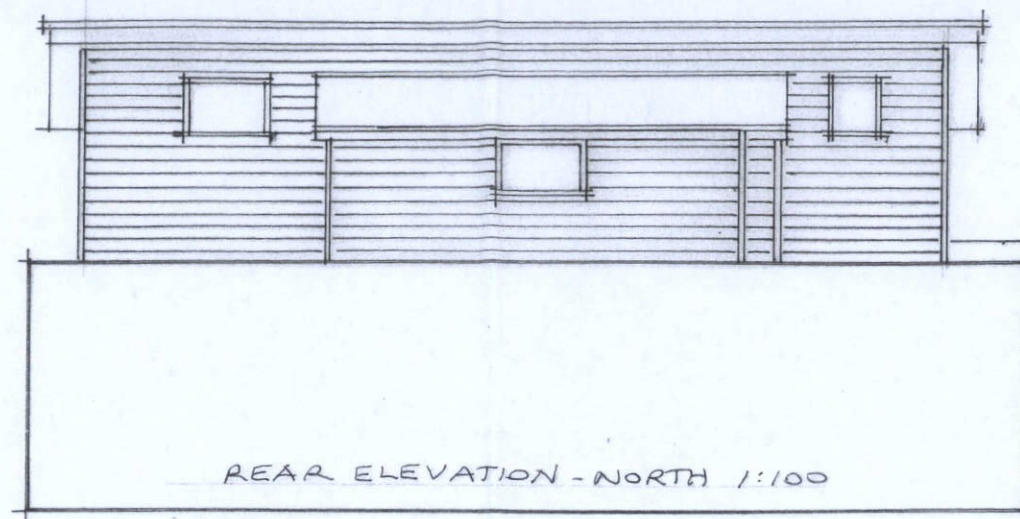

40 CHERITON COURT ROAD SB/04  
FOLKESTONE  
FOR MR. S. BRAY PROPOSED 2

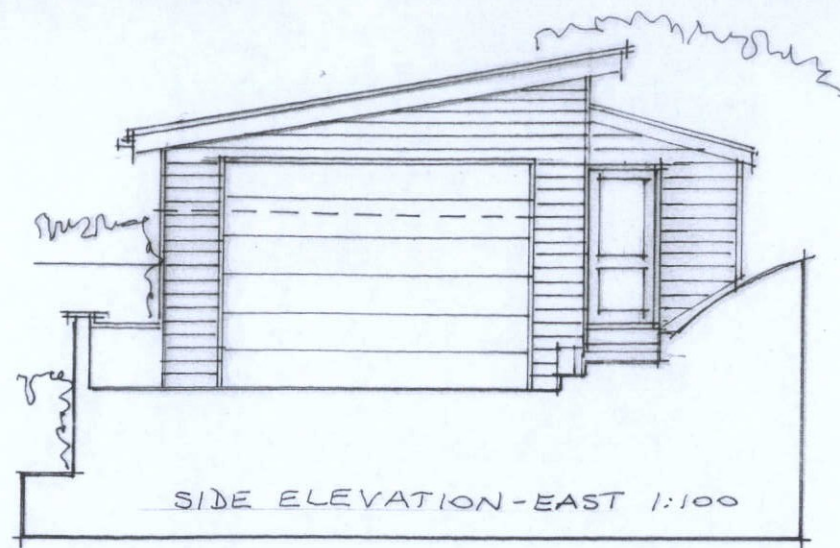