


GENERAL NOTES

- DO NOT SCALE FROM THIS DRAWING. ALL DIMENSIONS ARE NOMINAL AND MUST BE CHECKED ON SITE. NO RESPONSIBILITY CAN BE TAKEN WITH ANY ERRORS FOUND BY MEASURING OFF THIS DRAWING.
- THIS DRAWING TO BE READ IN CONJUNCTION WITH ALL ARCHITECTURAL, MECHANICAL, ELECTRICAL, STRUCTURAL, CIVILS ENGINEER DRAWINGS, SPECIFICATIONS, DETAILS AND SCHEDULES.
- ANY DISCREPANCIES SHALL BE BROUGHT TO THE ATTENTION OF THE ARCHITECT AT ALL TIMES, IF IN DOUBT, ASK.
- THIS DRAWING AND ANY INFORMATION OR DESCRIPTIVE MATTER SET HEREON ARE CONFIDENTIAL AND COPYRIGHT OF CLARCHITECTS LTD, AND SHALL NOT BE MODIFIED OTHER THAN BY CLARCHITECTS LTD.
- ANY DRAWINGS ISSUED FOR PURPOSES OF BUILDING CONTROL CHECK SHALL NOT BE USED FOR CONSTRUCTION. ONLY DRAWINGS AND ANCILLARY DOCUMENTS MARKED 'FOR CONSTRUCTION' MAY BE USED FOR CONSTRUCTION.


Do not scale this drawing
Architects to be informed of all discrepancies in dimensions
Contractor to check all dimensions on site

© This drawing is copyright

Revision	Date / Details	Revised by
BR1	02/05/2018 First Issue	BB
BR2	15/08/2019 Balcony added to side of living area, linking front balcony to rear terrace	BB
BR3	15/01/2020 Render to first floor amended to vertical timber cladding, ground floor timber cladding amended to vertical	BB

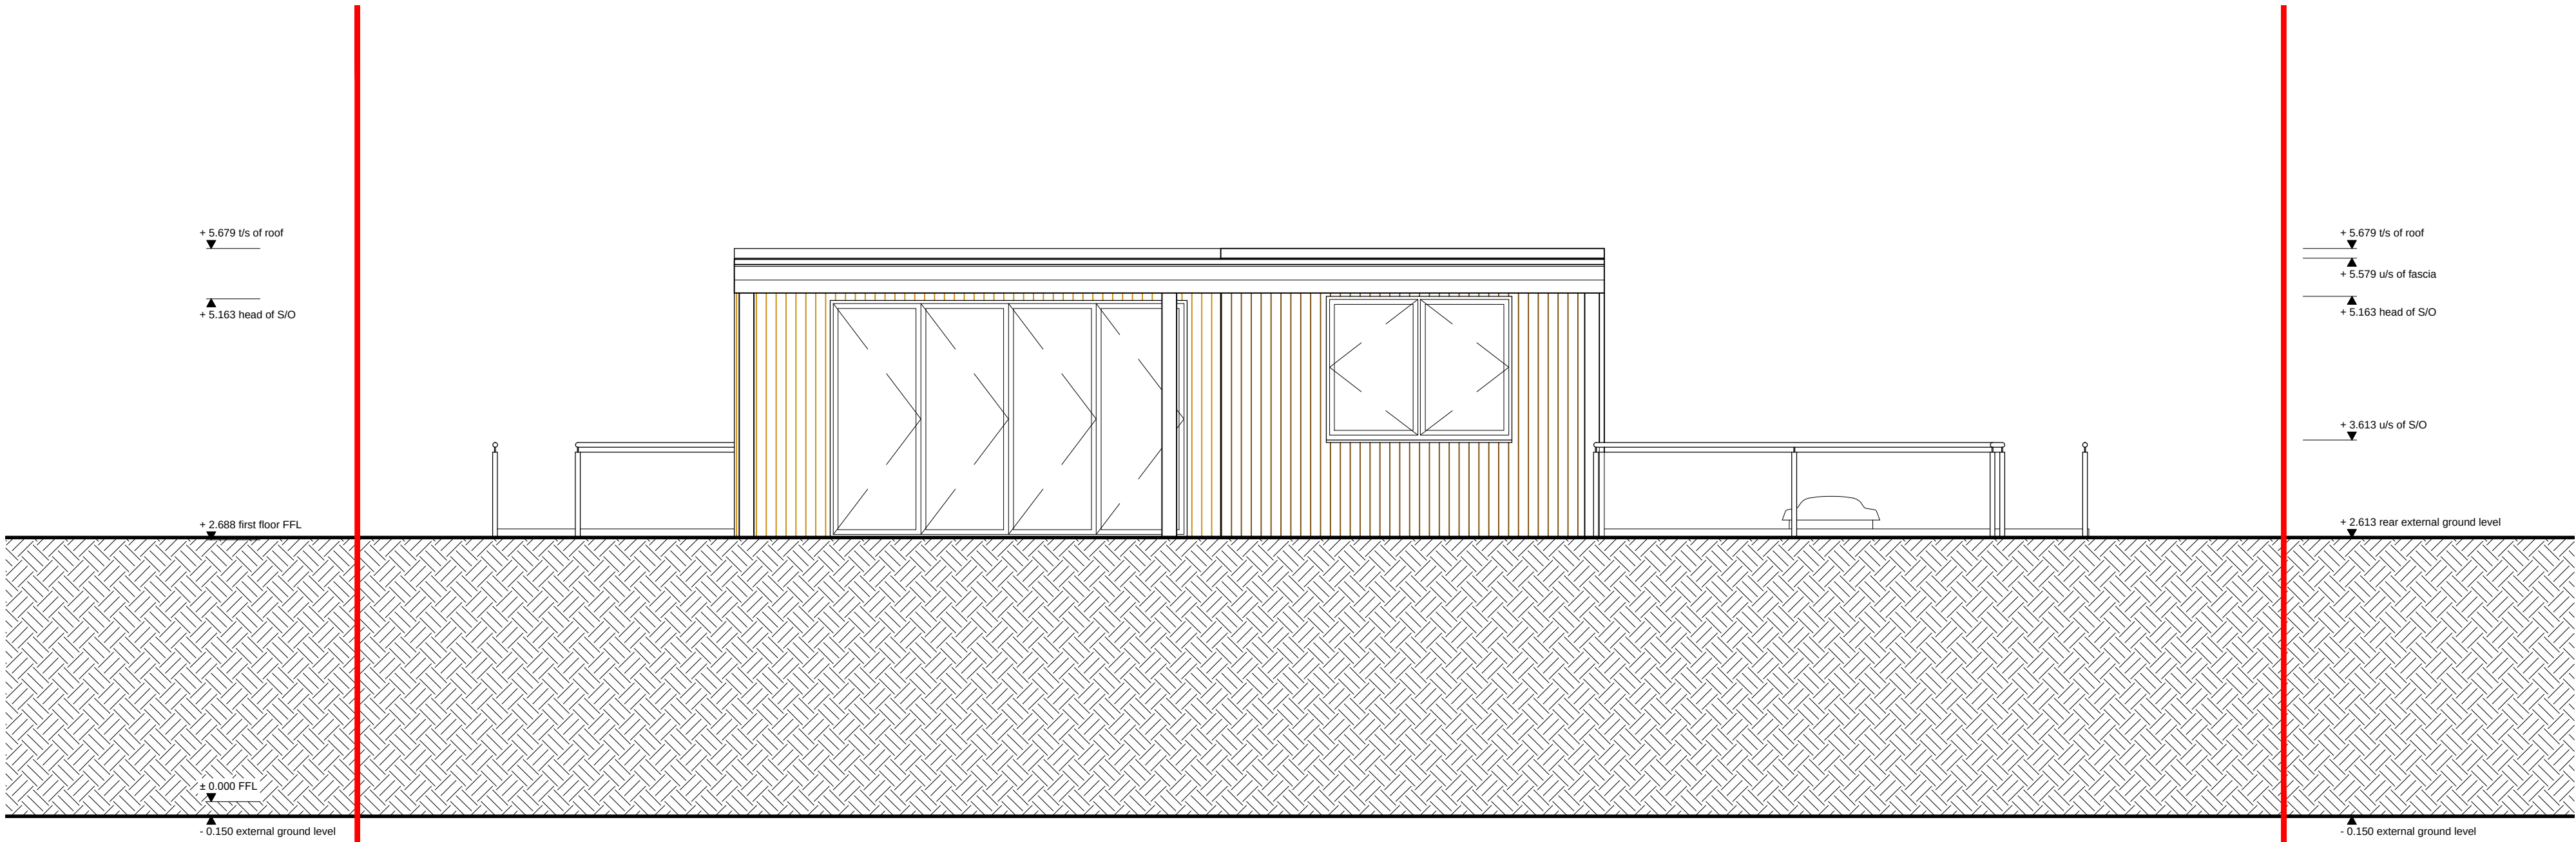

Proposed Rear (East) Elevation 1:50

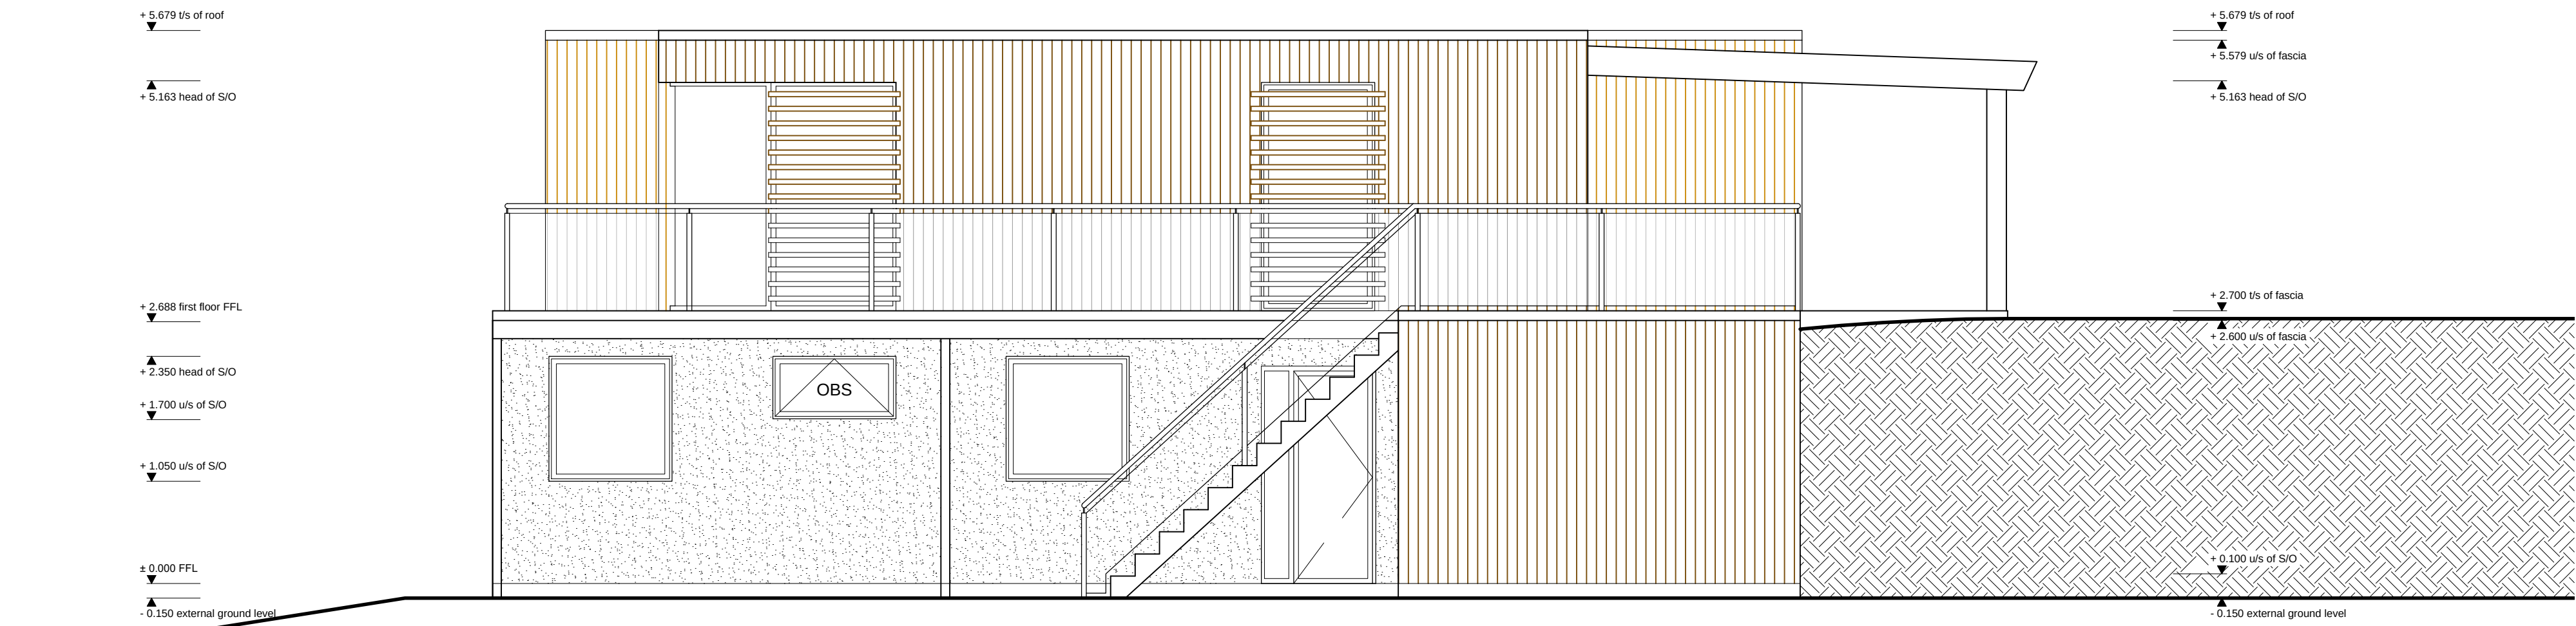

Proposed Side (South) Elevation 1:50

Finishes Key:

- Render
- Vertical Timber Cladding
- Timber louvers
- Aluminium windows
- Aluminium fascia

CLARCHITECTS

127 Sandgate Road,
Folkestone,
Kent, CT20 2BH

website: www.clarchitects.co.uk
tel: 01303 647233
email: info@clarchitects.co.uk

Project Title Rear and First Floor extension to Santa Maria, Folkestone			
Drawing Title Proposed Elevations (2 of 2)		Scale 1:50 @ A1	
Drawn BB	Status BRegs	Checked BB	Date Apr 2018
Dwg No L(0)15		Rev No BR2	