

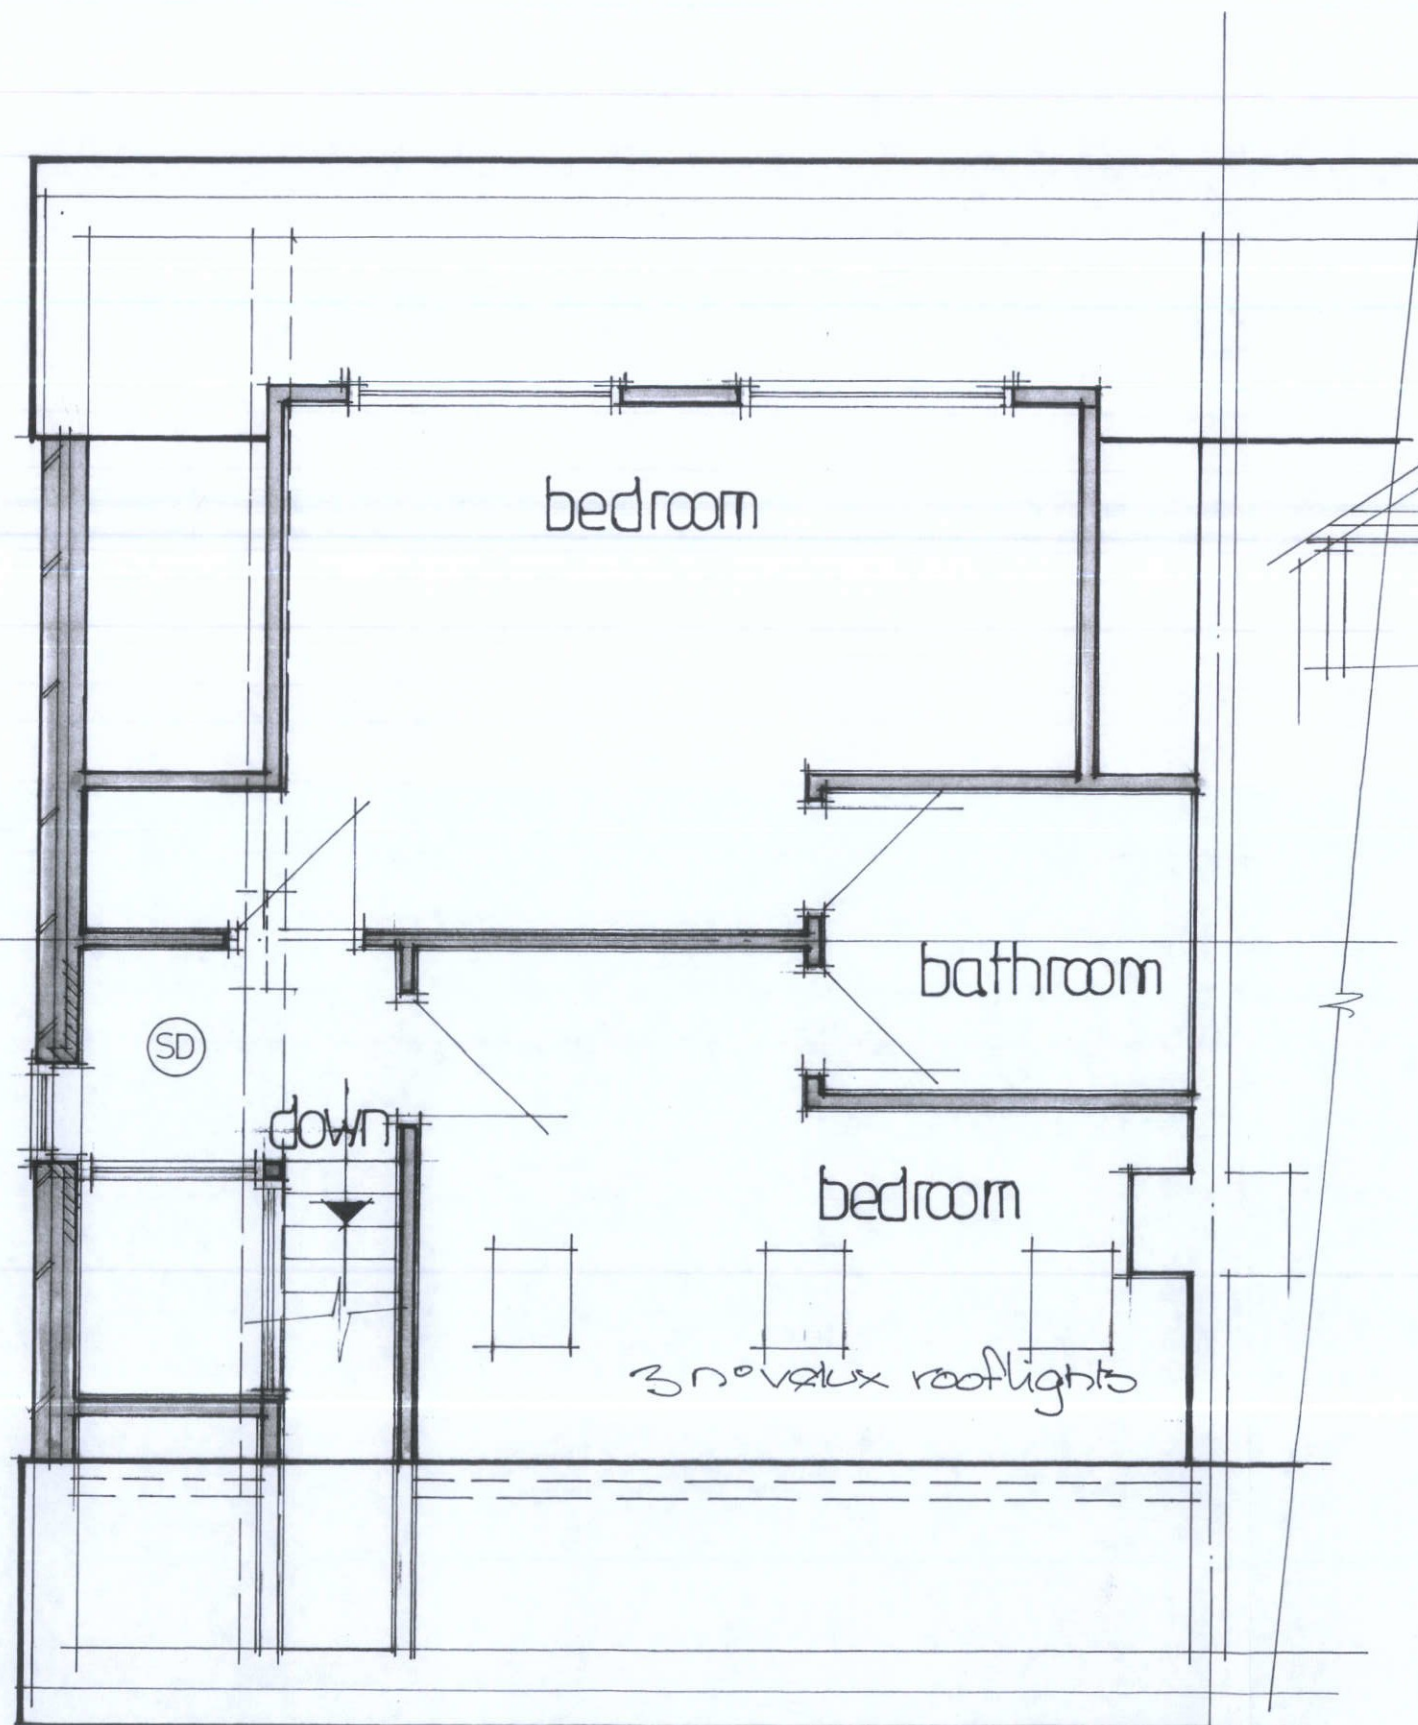


0/202/111

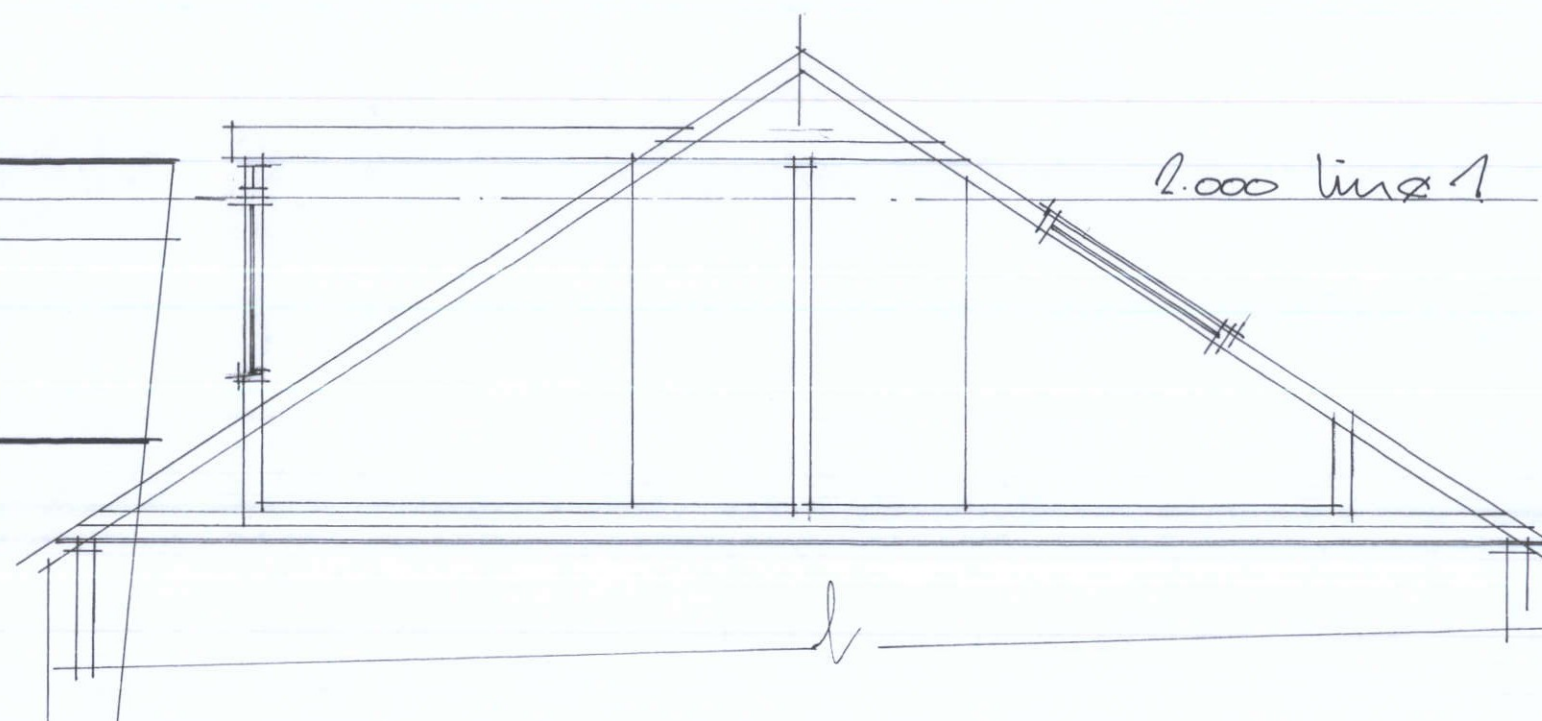

first floor plan 1:50

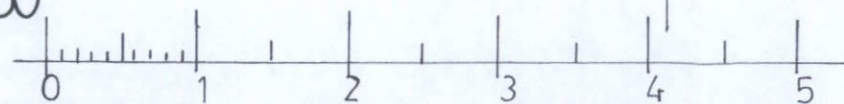

section 1:50

Corporate Post Room

18 FEB 2013

PROPOSED EXTENSION  
TO:- 81, WILLIAMSON RD,  
LYDD-ON-SEA

DS/2115/3